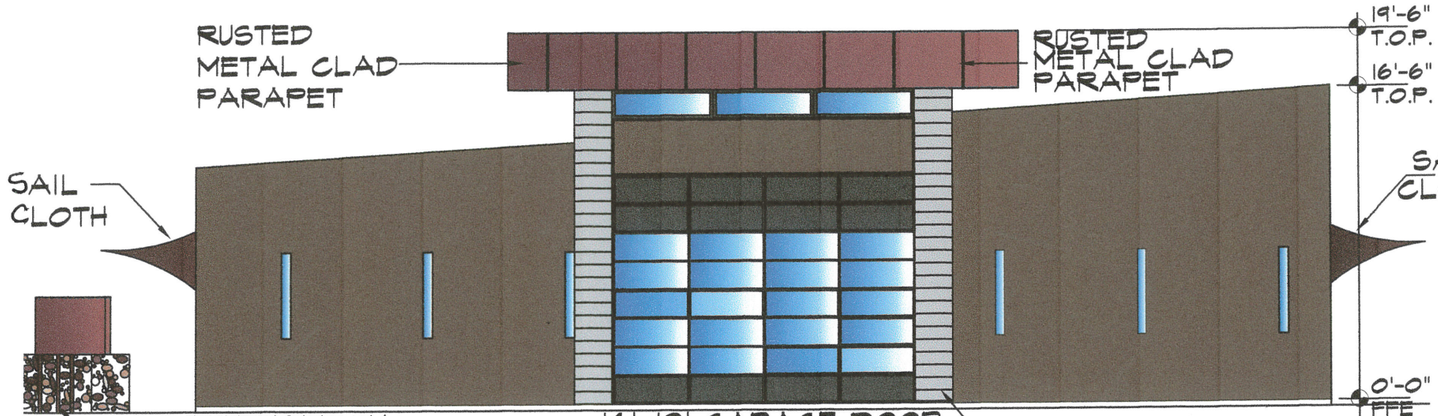

SOUTH ELEVATION
1/8"=1'-0"

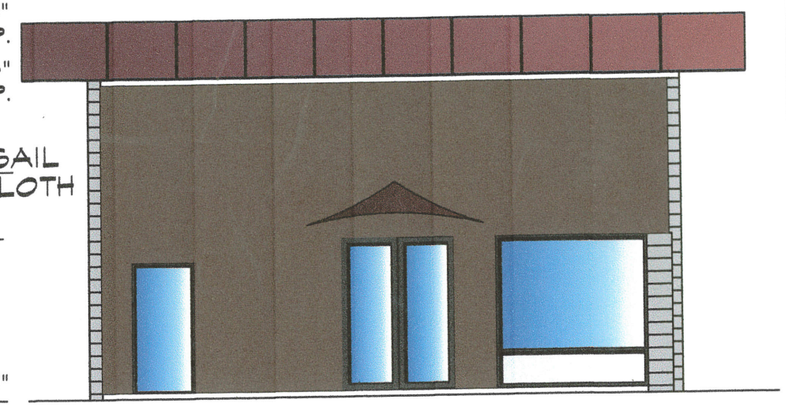

EAST ELEVATION
1/8"=1'-0"

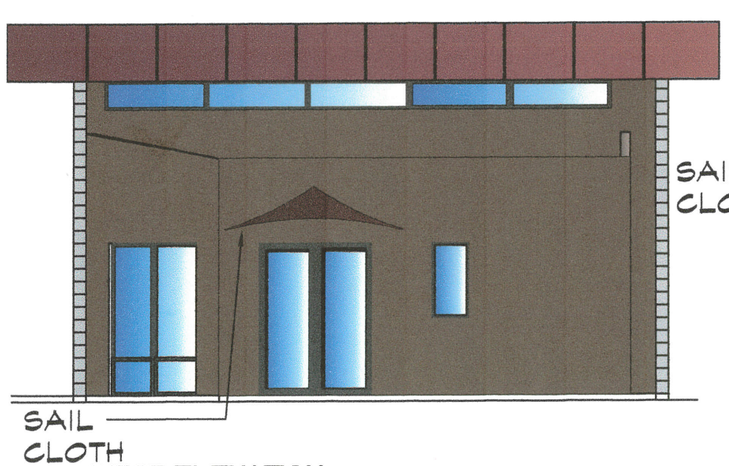

WEST ELEVATION
1/8"=1'-0"

NORTH ELEVATION
1/8"=1'-0"

RECEIVED
MAY 11 2016
BY: .....

COLORS:

MAIN BUILDING COLOR
DUNN EDWARD
DE6217-ANCIENT EARTH
LRV 13

RUSTED METAL CLAD

SAIL CANOPY
DEEP OCHRE

WINDOWS

ANODIZED FRAMES (BRONZE)

SPLIT FACE MASONRY BLOCK

MATERIAL LIST-EACH ELEVATION:
1. STUCCO (PAINTED)
2. METAL CLAD PARAPETS
3. SPLIT FACE MASONRY BLOCK
4. GLASS

TUCSON KOI & CACTUS
7776 N. ORACLE ROAD
ORO VALLEY, AZ

SOUTHWEST ENGINEERING
1670 N. KOLB RD. #144
TUCSON, AZ 85715
Phone (520) 615-7786
sahvonni.george@gmail.com

DATE: 07/07/15

COLORED ELEVATIONS

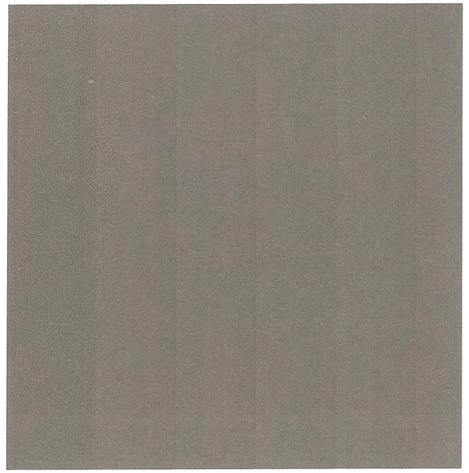

MAIN STRUCTURE COLOR:

DUNN EDWARDS: DE 6217
ANCIENT EARTH

MASONRY COLUMNS

SPLIT FACE MASONRY
NATURAL GREY

METAL DETAILS

METAL PANELS
RUSTED METAL

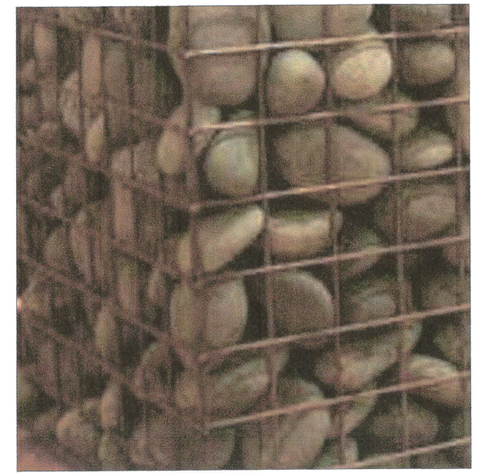

GAMBION WALLS

RIVER ROCK IN RUSTED
METAL GAMBION CAGES

WINDOW FRAME COLOR:

BRONZE ANODIZED ALUMINUM

OVERHEAD DOOR (STYLE ONLY-COLOR ANODIZED BRONZE)

TUCSON KOI & CACTUS
7776 N. ORACLE ROAD
ORO VALLEY, AZ

SOUTHWEST ENGINEERING
1670 N. KOLB RD. #144
TUCSON, AZ 85715
Phone (520) 615-7786
sahvouni.george@gmail.com

DATE: 07/07/15

COLOR & MATERIAL PALETTE

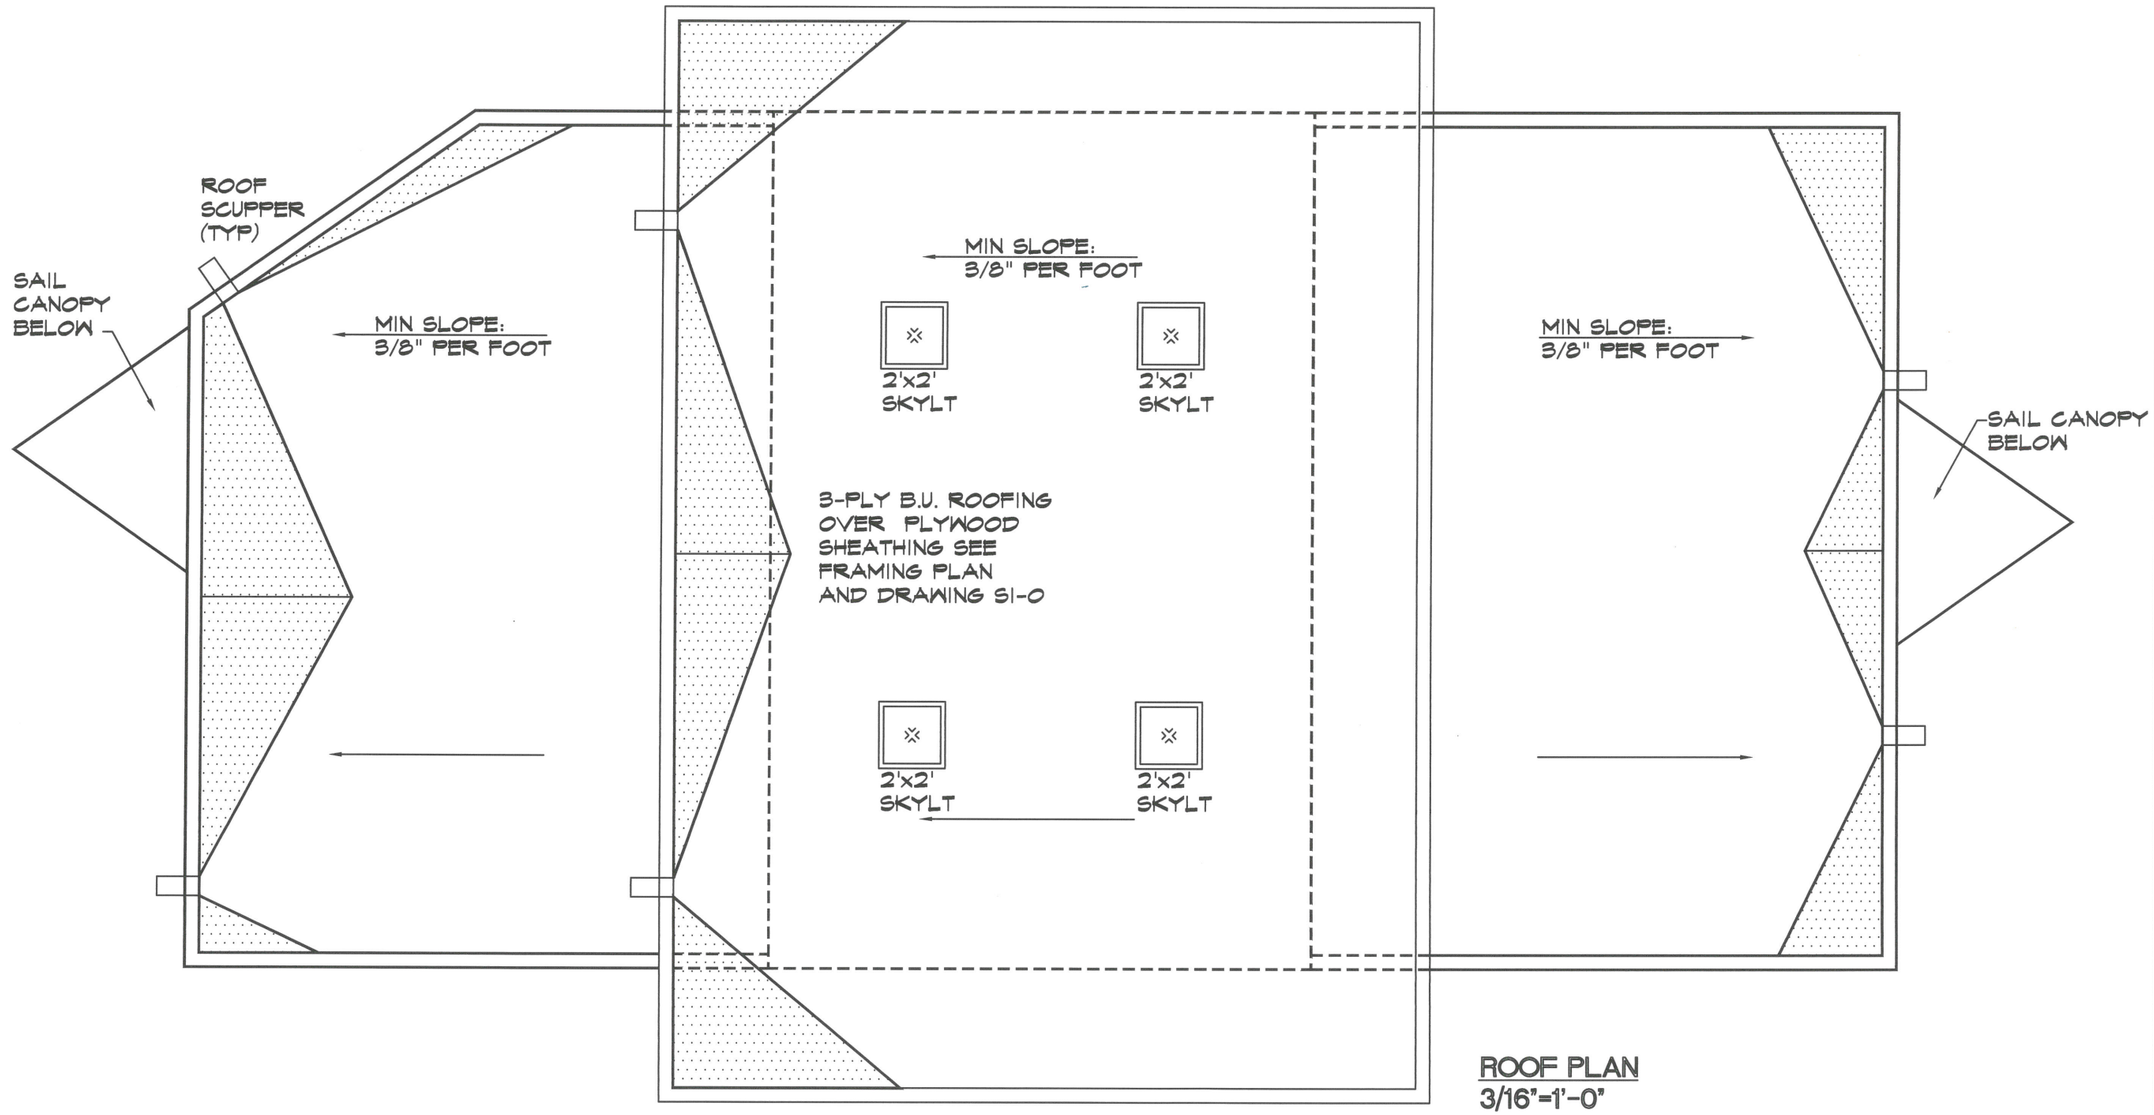

ROOF PLAN
3/16"=1'-0"

TUCSON KOI & CACTUS
7776 N. ORACLE ROAD
ORO VALLEY, AZ

SOUTHWEST ENGINEERING
1670 N. KOLB RD. #144
TUCSON, AZ 85715
Phone (520) 615-7786
sahyouni.george@gmail.com

DATE: 07/07/15

ROOF PLAN

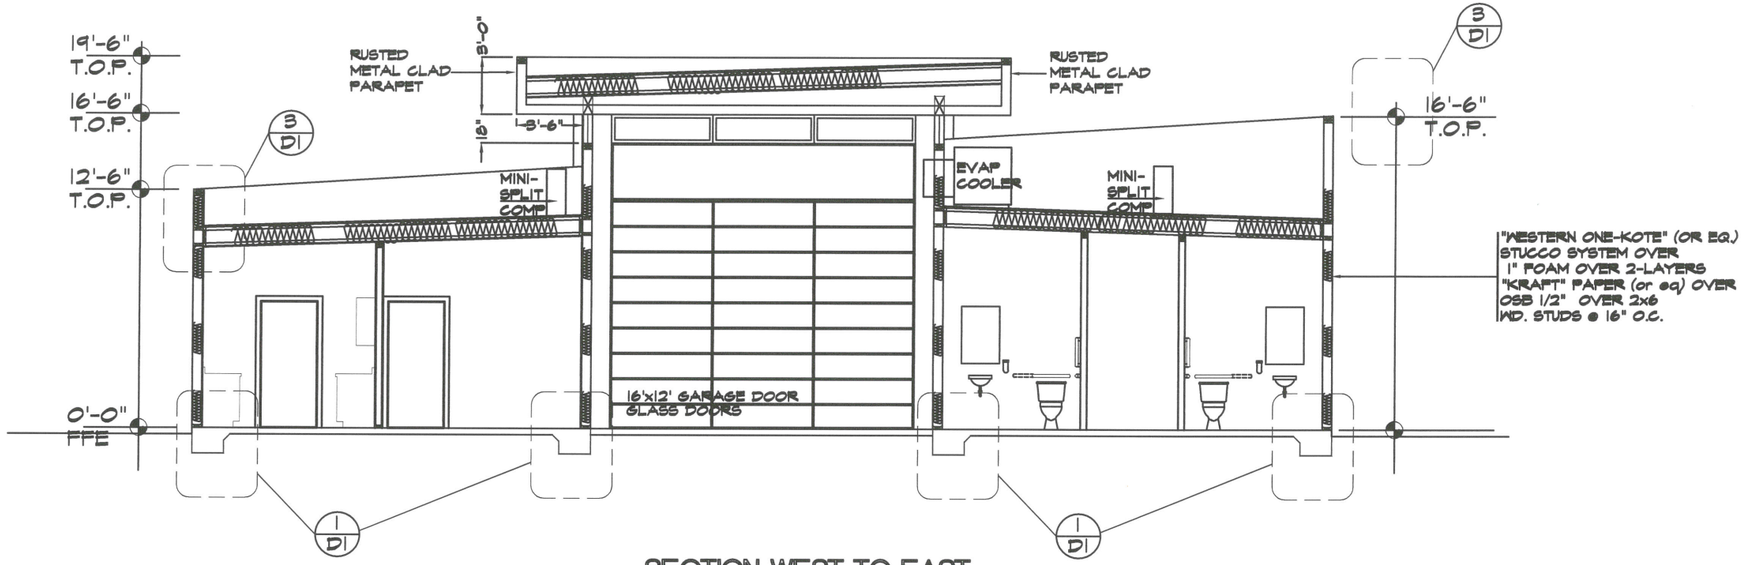

SECTION WEST TO EAST
1/8"=1'-0"

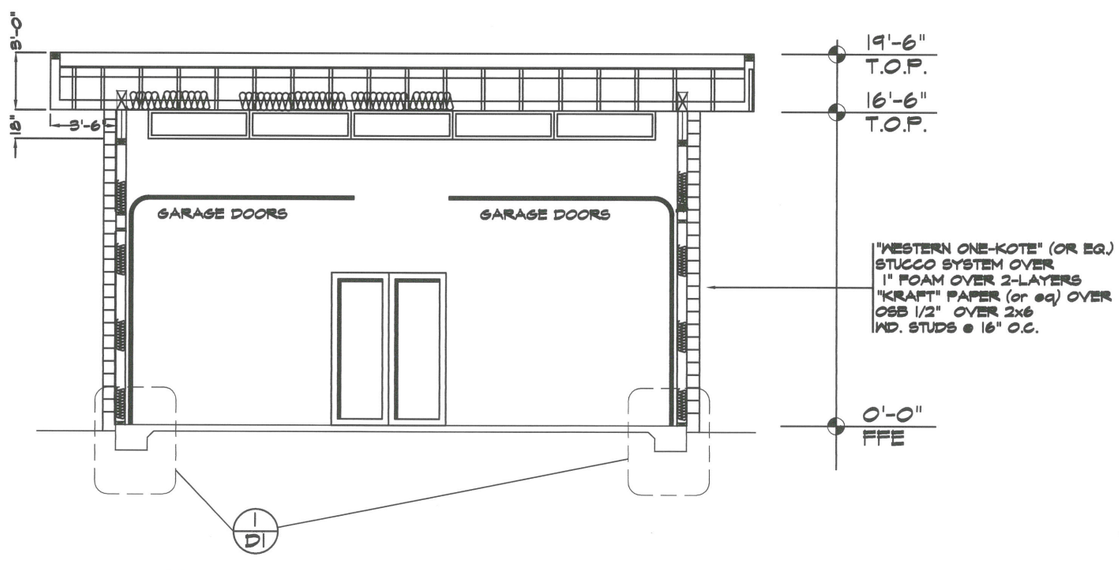

SECTION NORTH TO SOUTH
1/8"=1'-0"

TUCSON KOI & CACTUS
7776 N. ORACLE ROAD
ORO VALLEY, AZ

SOUTHWEST ENGINEERING
1670 N. KOLB RD. #144
TUCSON, AZ 85715
Phone (520) 615-7786
sahyouni.george@gmail.com

DATE: 07/07/15

SECTIONS

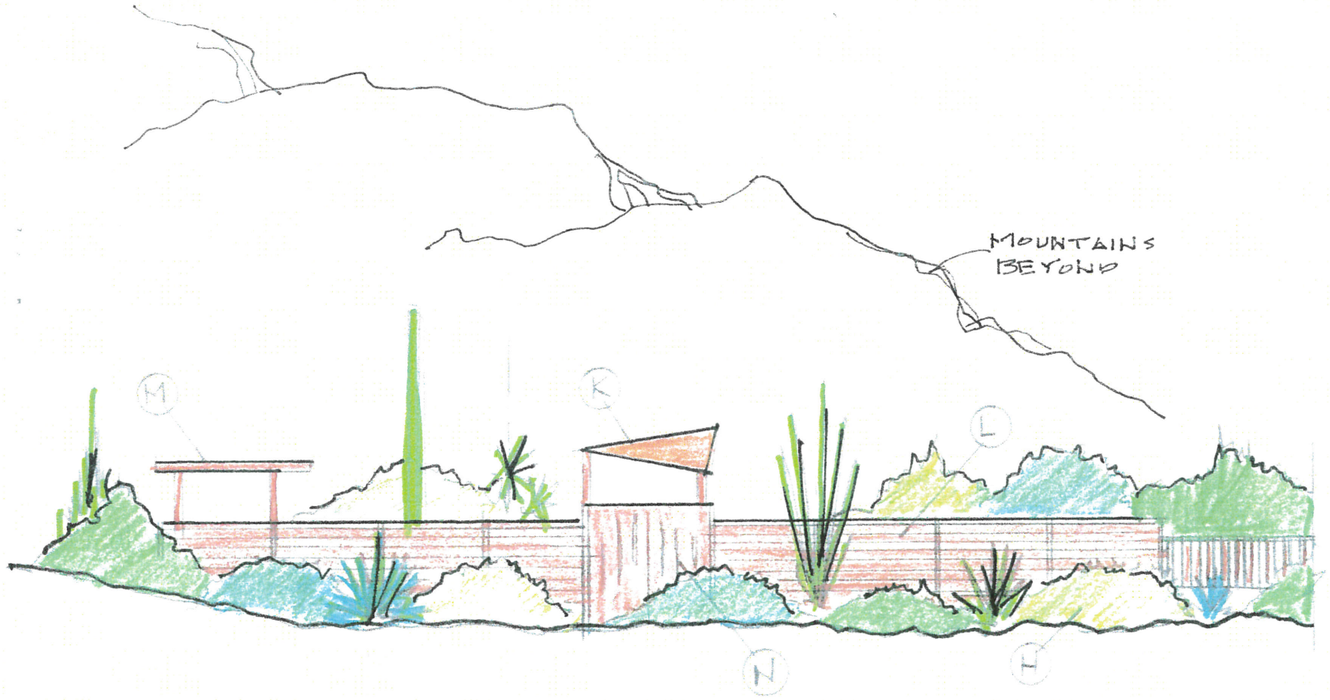

Oracle Road Elevation of North Side of Project

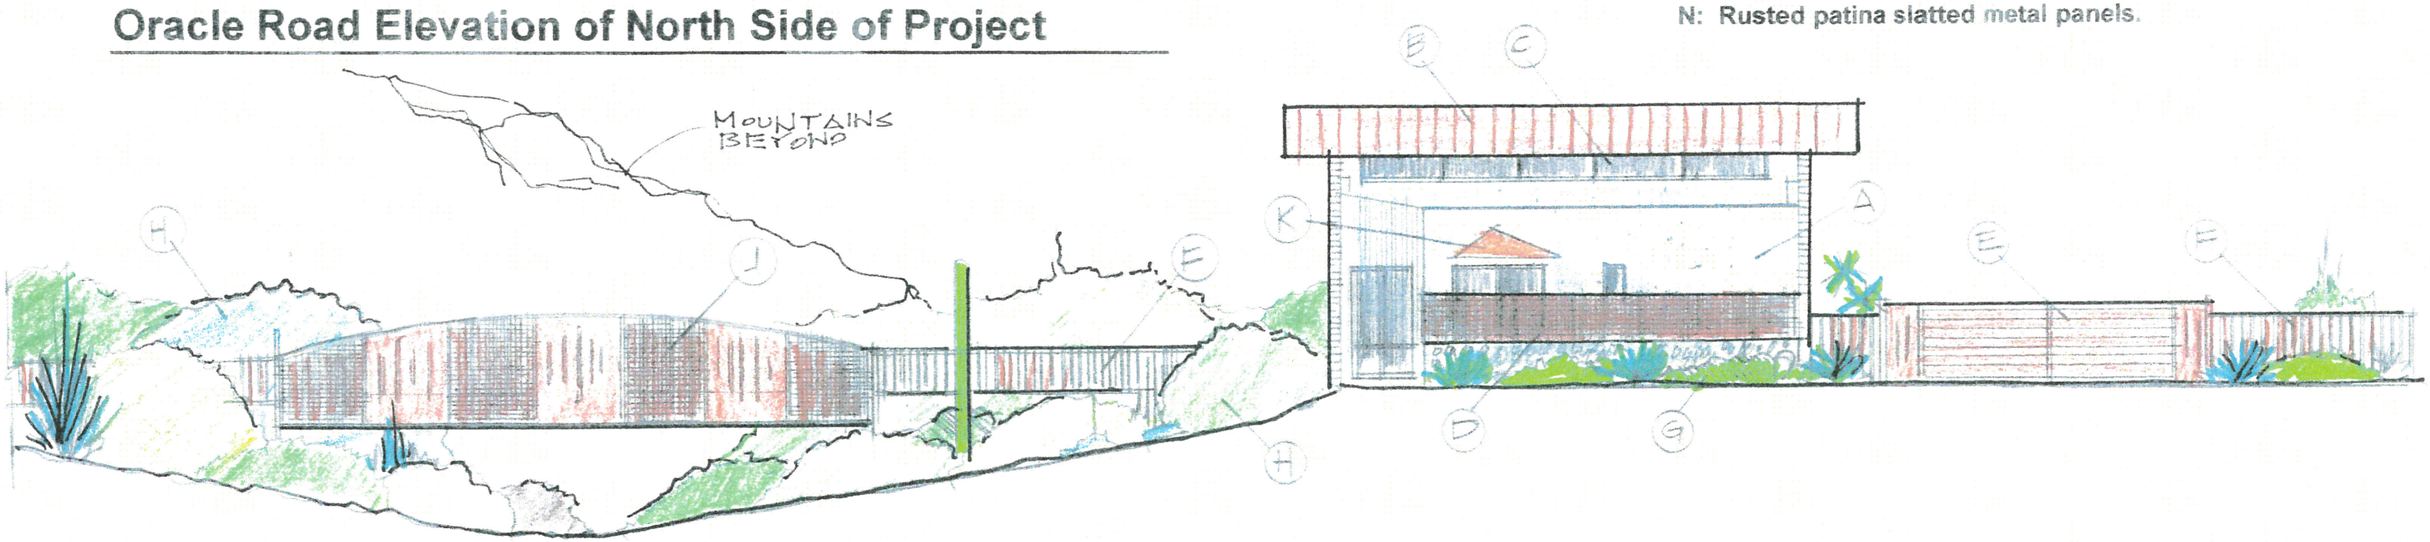

Oracle Road Elevation of South and Center of Project

SITE WALL AND HARDSCAPE KEY NOTES:

A: Proposed building with stucco and split face block walls.
B: Rust patina metal roof panels.
C: Clear story windows.
D: Perforated metal panels on gabion wall.
E: Rust finish corrugated metal and slatted metal panel gate.
F: Open rail fencing.
G: Landscape plant material.
H: Existing natural vegetation.
J: Metal bridge with perforated and slatted metal panels.
K: Sail shade canopy.
L: Rust finish corrugated metal fencing.
M: Metal lattice canopy beyond.
N: Rusted patina slatted metal panels.

Tucson Koi & Cactus Oracle Road Elevation

Commercial 95™

Architectural Shade Cloth

- Heavy duty, professional grade architectural shade fabric for tensioned structures and other shade applications.
- Made from UV stabilized HDPE monofilament and tape yarns.
- Specialized lock stitch knit for more air movement and better channeling of cooling breezeways.
- Constructed to block up to 98.8% of harmful UV sun rays.
- Heat set for ease of fabrication and to limit shrinkage.
- Tear resistant and will not crack, rot or fade.
- 10 year manufacturer's warranty against UV degradation.
- Recyclable.

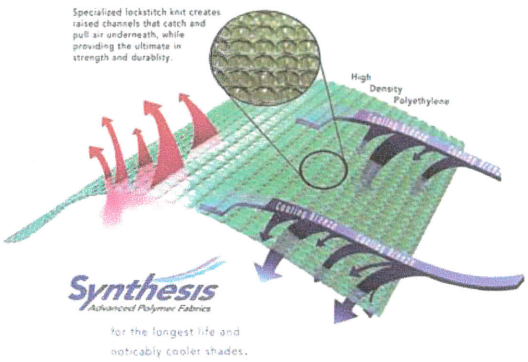

Fabric Color Options

			COLOR CHOICE #2	COLOR CHOICE #3
Natural #445003	COLOR CHOICE #1 Desert Sand #444983	Yellow #445072	Cayenne #445058	Deep Ochre #444990
Cherry Red #444976	Charcoal #444969	Steel Grey #445041	Navy Blue #445010	Turquoise #445065
Aquatic Blue #444938	Sky Blue #445034	Rivergum #445027	Brunswick Green #444952	Black #444945

Colors are representative only. Small variations in color should be anticipated and are within commercial tolerances.

Synthesis® and Commercial 95™ are registered trademarks of Gale Pacific Limited. All rights reserved.

SLIDING PATIO DOORS—MULTI-TRACK DOORS

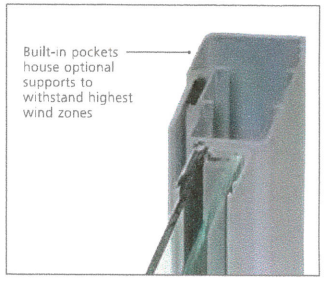

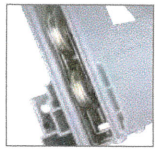

Heavy duty stainless steel tandem rollers provide smooth, effortless and long-lasting operation

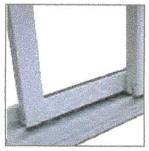

Two and three-track systems available for multi-slide

Premium Aluminum sliding patio doors from JELD-WEN® frame the natural beauty of the environment while keeping the harsh elements where they belong—outside. For beautiful and reliable aluminum patio doors that withstand the rigors of any climate—hot or cold, wet or dry, choose JELD-WEN.

Standard Features

- Color: White, Clear Anodized, Bronze Anodized
- 6" box frame for 2-track system
- 1" Low-E insulating tempered glass
- High-quality weatherstrip for a tighter seal
- Dual-point mortise lock for increased security
- Color matching handle set
- Deluxe fiberglass Charcoal insect screens with frames that match color of unit*
- Heavy duty stainless steel tandem rollers with precision bearing for effortless operation

Optional Features

- Frame: 8-3/16" for 3-track systems
- Glass options include 1" clear insulating tempered Low-E, tempered tinted, tempered obscure
- Grilles between the glass (GBG) available with 5/8" flat or 1" contour grilles

**Insect screens are intended to allow air and light in while keeping insects out. They are not intended to stop children from falling through an open door or window. For safety screens or other security devices, contact your local building supply retailer.*