STEAM PUMP VILLAGE

ORO VALLEY, ARIZONA

Architecture
Planning
Design

GD&A
Gromatzky Dupree & Associates
Southwest LLC

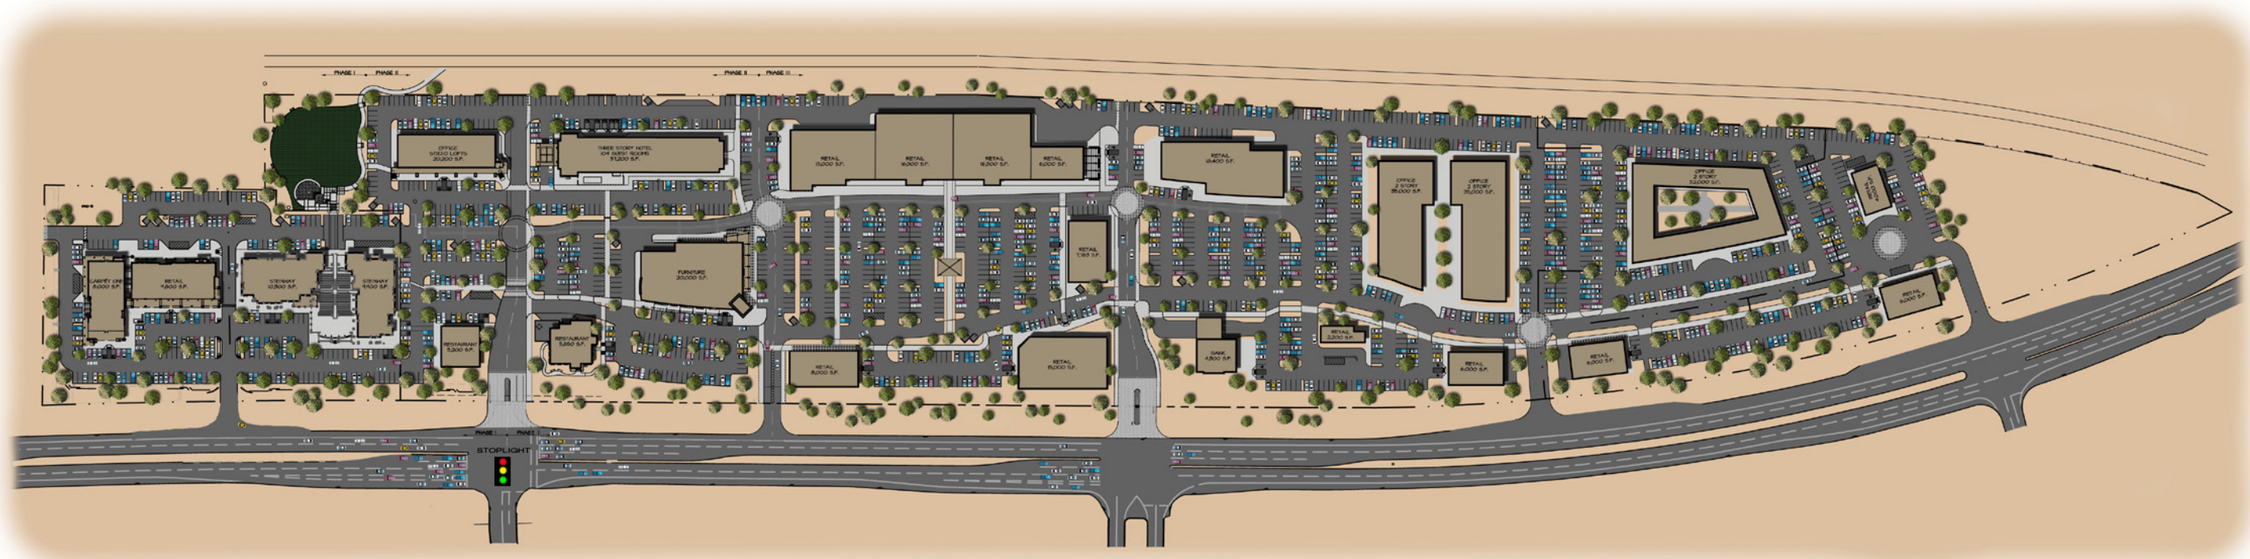

STEAM PUMP SITE PLAN

GDA # 2569

SCALE: 1"=100'

JAN. 06 2006

NORTH

EVERGREEN
Devco, Inc.

DIAMOND
VENTURES

MSP 1.1