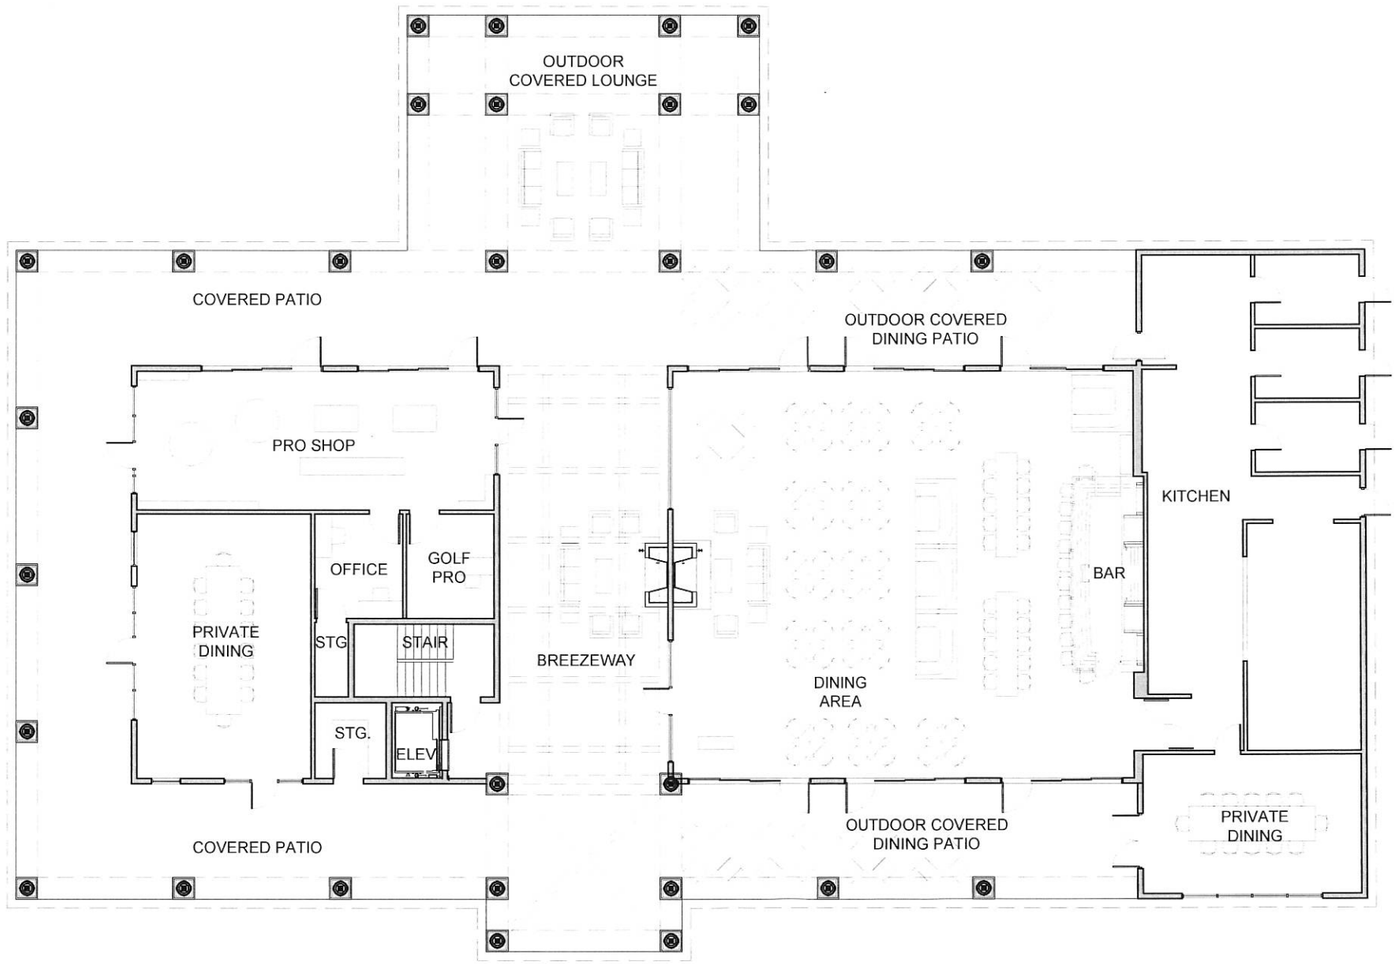

Project Data:
Under Roof - 12,800 sf
Conditioned Space - 6,580 sf

1 **CLUB FLOOR PLAN**
SCALE: 1/8" = 1'-0"

NORTH

0 4' 8' 16'
SCALE: 8' = 1"

PHXARCH
PHX ARCHITECTURE
7507 E. MCDONALD DRIVE STE. B
SCOTTSDALE, AZ 85250
T 480.477.1111
F 480.388.3858
PHXARCH.COM

All reports, drawings, specifications, computer files, field data, notes, other documents and instruments prepared by the Architect as instruments of service shall remain the property of the Architect, PHX Architecture, LLC. The Architect shall retain all common law, statutory and other reserved rights, including copyright thereto. The use of this drawing shall be restricted to the original site for which it was prepared and publication thereof is expressly limited to such use. Reuse, reproduction or publication by any method is prohibited without written consent from PHX Architecture, LLC. Copyright © 2014

STONE CANYON CLUBHOUSE
TOWN OF ORO VALLEY, PIMA COUNTY, ARIZONA

NOT FOR CONSTRUCTION

PROJECT NO: 14091
DATE: JUNE 26, 2014
CONTENTS: CLUB FLOOR PLAN
SCALE: 1/8" = 1'-0"
DRAWING NUMBER:
A2.1

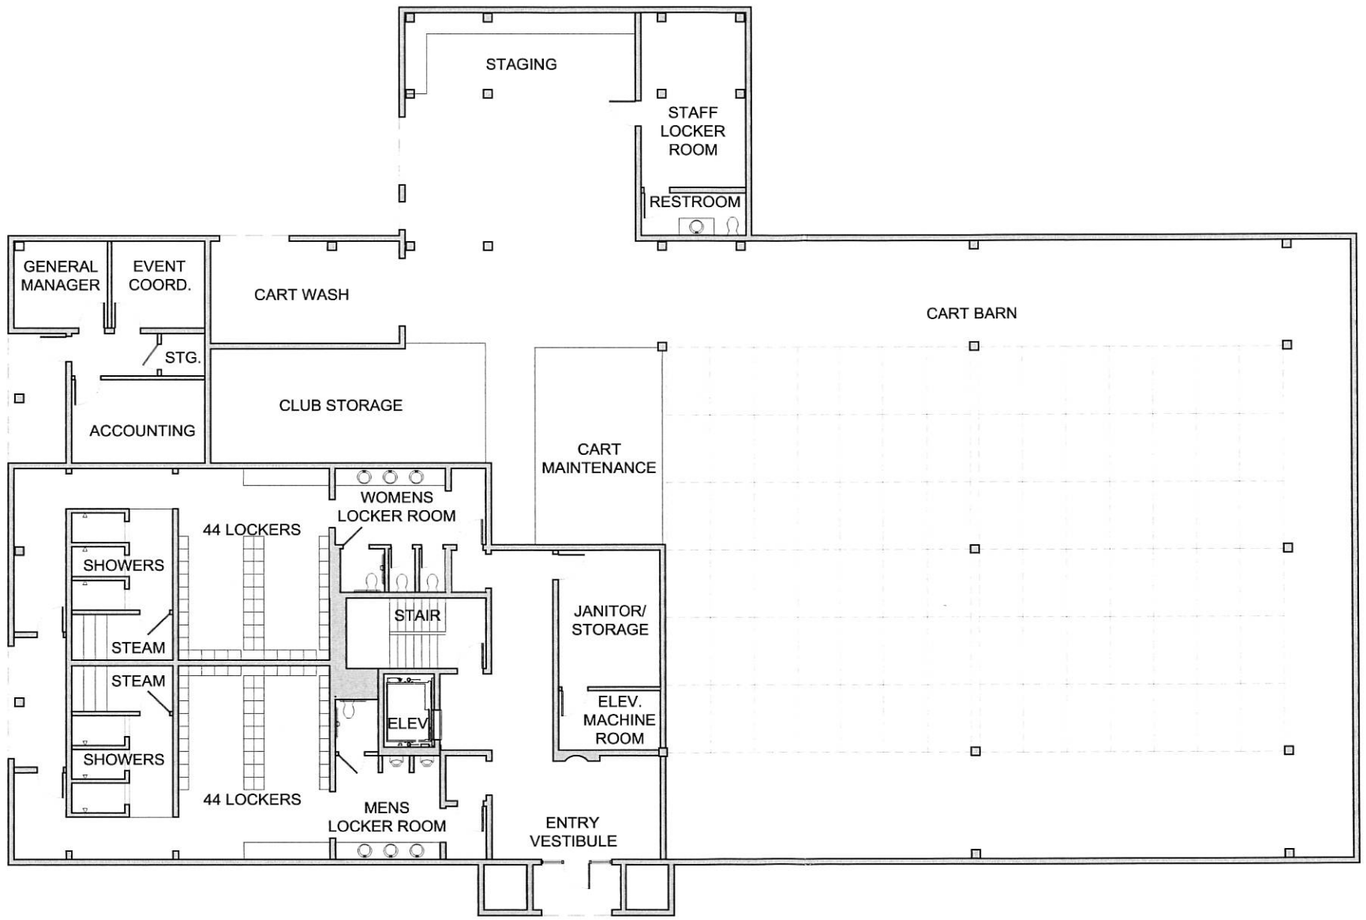

Project Data:
Under Roof - 12,800 sf
Conditioned Space - 3,800 sf

1 **GROUND FLOOR PLAN**
SCALE: 1/8" = 1'-0"

NORTH

0 4' 8' 16'
SCALE: 8' = 1"

PHXARCH
PHX ARCHITECTURE
7507 E. MCDONALD DRIVE STE. B
SCOTTSDALE, AZ 85250
T 480.477.1111
F 480.388.3858
PHXARCH.COM

All reports, drawings, specifications, computer files, field data, notes, other documents and instruments prepared by the Architect as instruments of service shall remain the property of the Architect, PHX Architecture, LLC. The Architect shall retain all common law, statutory and other reserved rights, including copyright thereto. The use of this drawing shall be restricted to the original site for which it was prepared and publication thereof is expressly limited to such use. Reuse, reproduction or publication by any method is prohibited without written consent from PHX Architecture, LLC. Copyright © 2014

STONE CANYON CLUBHOUSE
TOWN OF ORO VALLEY, PIMA COUNTY, ARIZONA

NOT FOR CONSTRUCTION

PROJECT NO: 14091
DATE: JUNE 26, 2014
CONTENTS: GROUND FLOOR PLAN
SCALE: 1/8" = 1'-0"
DRAWING NUMBER: A2.0