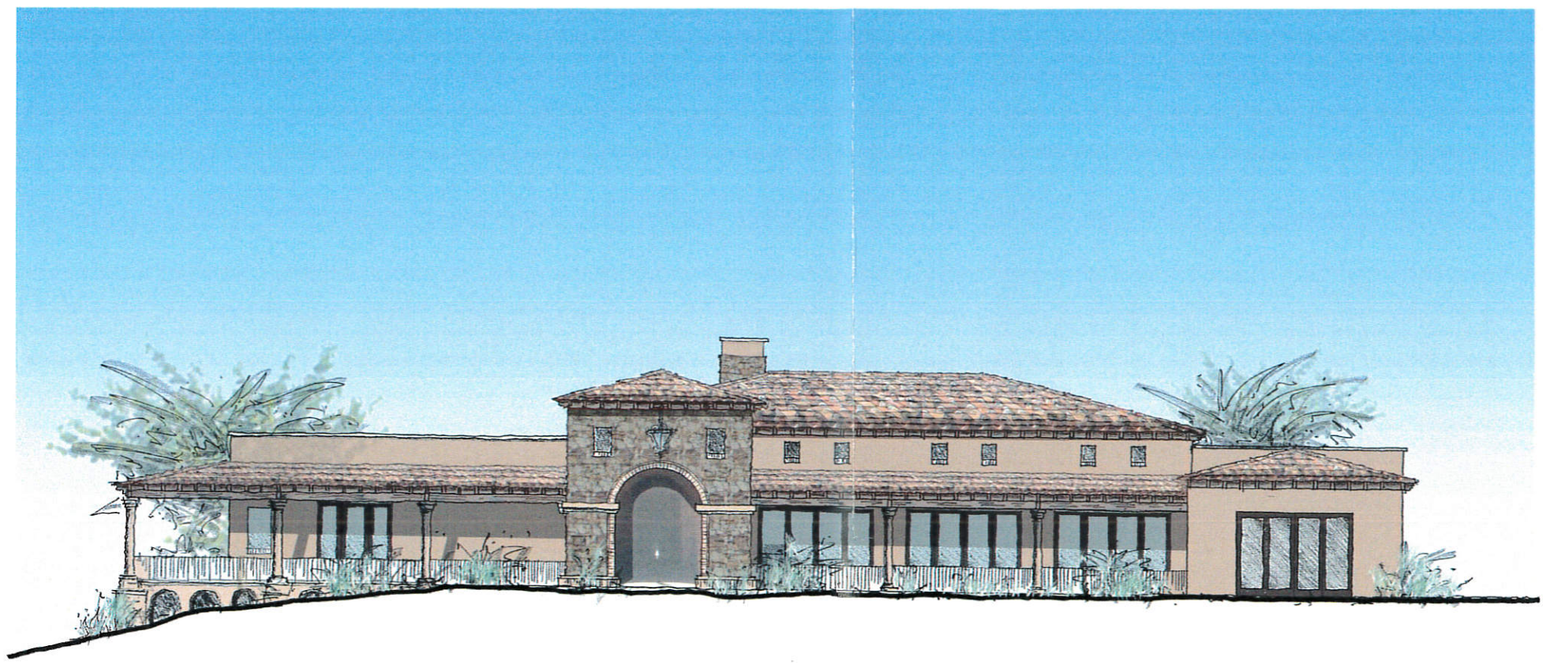

1 **ENTRY ELEVATION**

SCALE: 1/8" = 1'-0"

PHXARCH
PHX ARCHITECTURE

7507 E. MCDONALD DRIVE STE. B
SCOTTSDALE, AZ 85250
T 480.477.1111
F 480.388.3858
PHXARCH.COM

All reports, drawings, specifications, computer files, field data, notes, other documents and instruments prepared by the Architect as instruments of service shall remain the property of the Architect. PHX Architecture, LLC. The Architect shall retain all common law, statutory and other reserved rights, including copyright thereto. The use of this drawing shall be restricted to the original site for which it was prepared and publication thereof is expressly limited to such use. Reproduction or publication by any method is prohibited without the consent of PHX Architecture LLC. Copyright © 2014

STONE CANYON CLUBHOUSE

TOWN OF ORO VALLEY, PIMA COUNTY, ARIZONA

NOT FOR CONSTRUCTION

PROJECT NO: 14091

DATE: JUNE 26, 2014

CONTENTS:

ELEVATION

SCALE: 1/8" = 1'-0"

DRAWING NUMBER:

A6.0