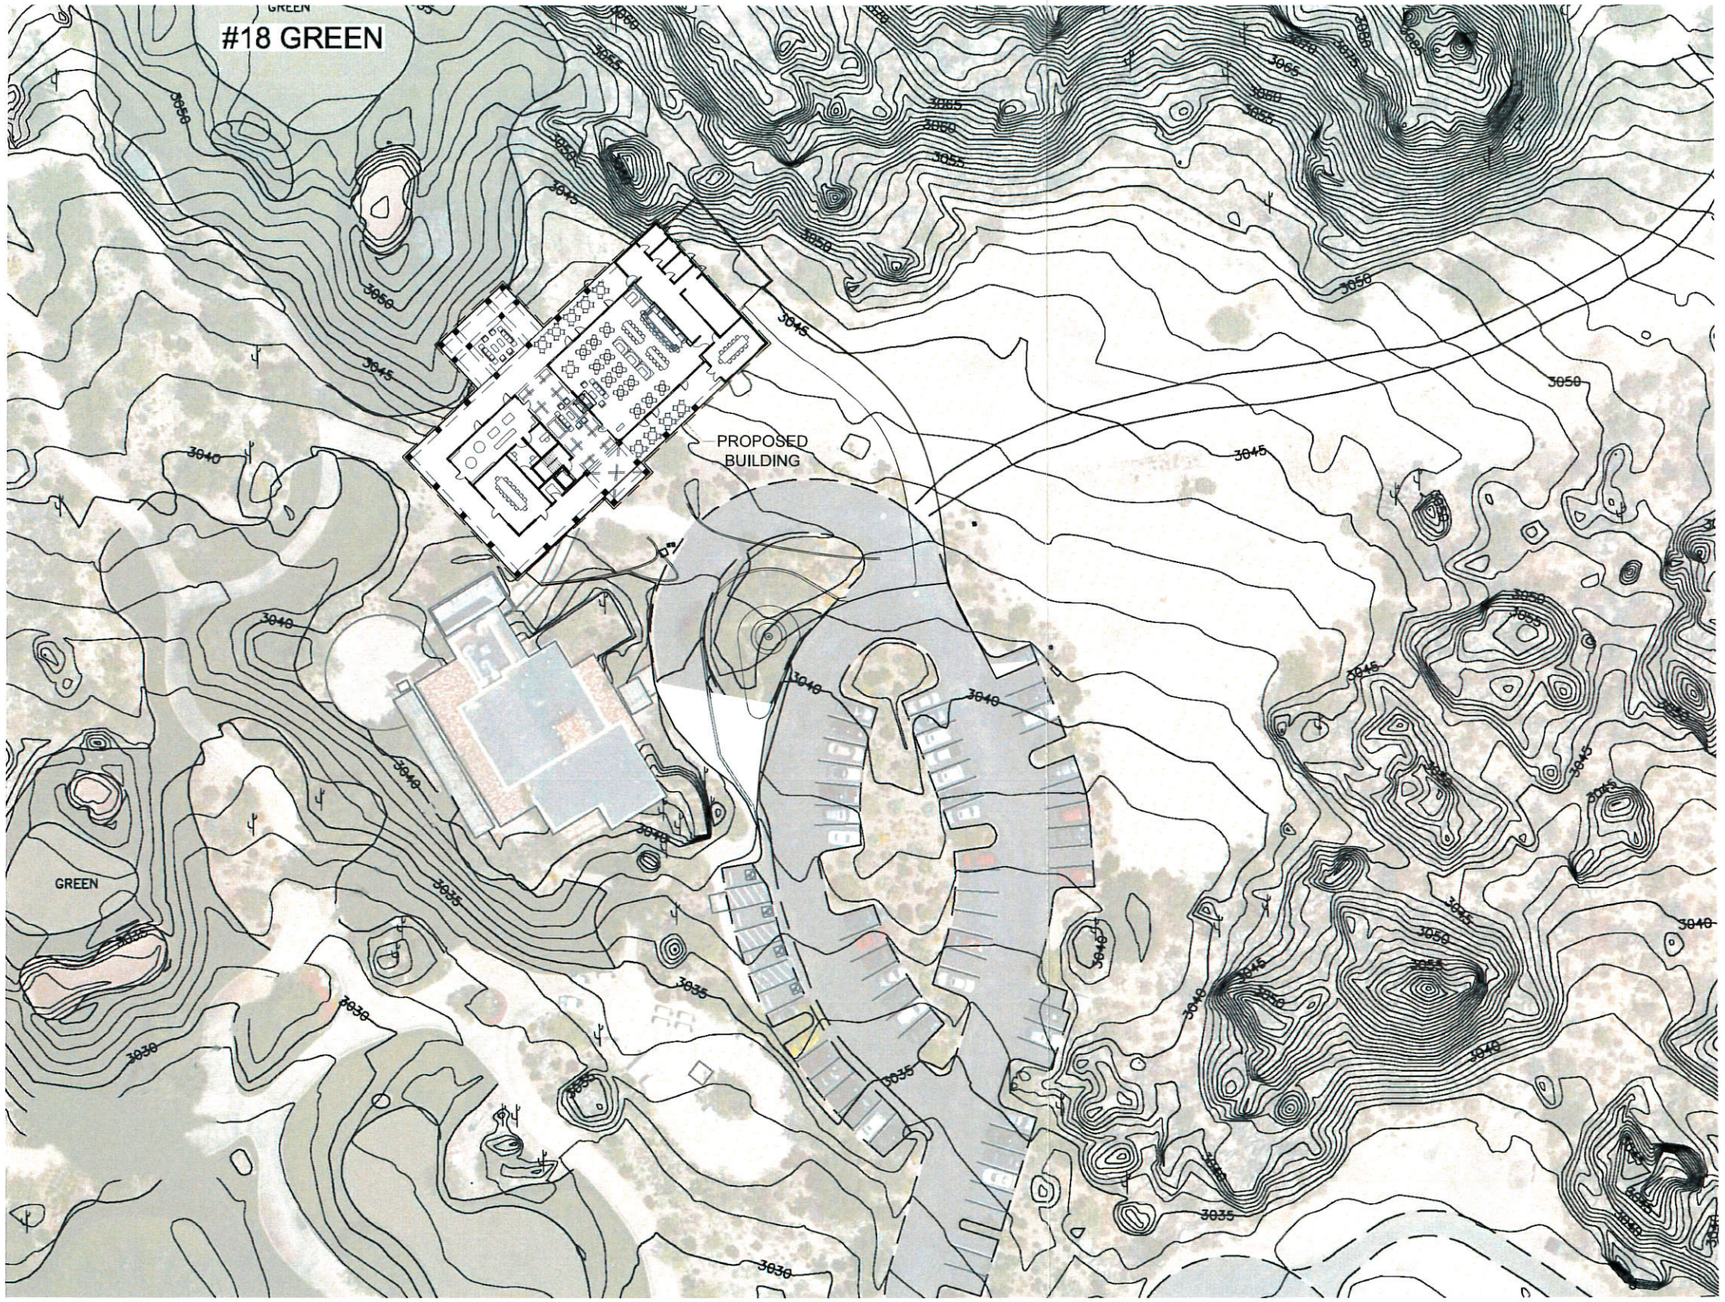

1 **OVERAL SITE PLAN**
SCALE: 1" = 30'-0"

NORTH

0 15' 30' 60'
SCALE: 30' = 1"

JUN 27 201

PHXARCH
7507 E. MCDONALD DRIVE STE. B
SCOTTSDALE, AZ 85250
T 480.477.1111
F 480.388.3858
PHXARCH.COM

All work, drawings, specifications, computer files, field data, notes, and other documents prepared by the Architect or Consultants (if hired) shall remain the property of the Architect. Per Architectural Work Act of 1990, the Architect shall retain all common law, statutory and other reserved rights, including copyright thereto. The use of this document shall be restricted to the original site for which it was prepared and publication thereof is expressly limited to such use. Reuse, reproduction or publication by any method, in whole or part, is prohibited. Title to the drawings and all copies thereof shall remain with the Architect. Visual contact with these drawings shall constitute prima facie evidence of acceptance of these restrictions. Copyright 2014

STONE CANYON CLUBHOUSE

TOWN OF ORO VALLEY, PIMA COUNTY, ARIZONA

NOT FOR CONSTRUCTION

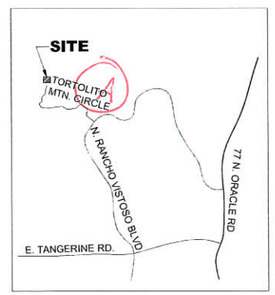

VICINITY MAP
NOT TO SCALE

NORTH

PROJECT NO: 14091
DATE: JUNE 26, 2014
CONTENTS
SITE PLAN
SCALE: 1" = 30'-0"
DRAWING NUMBER:

A1.0