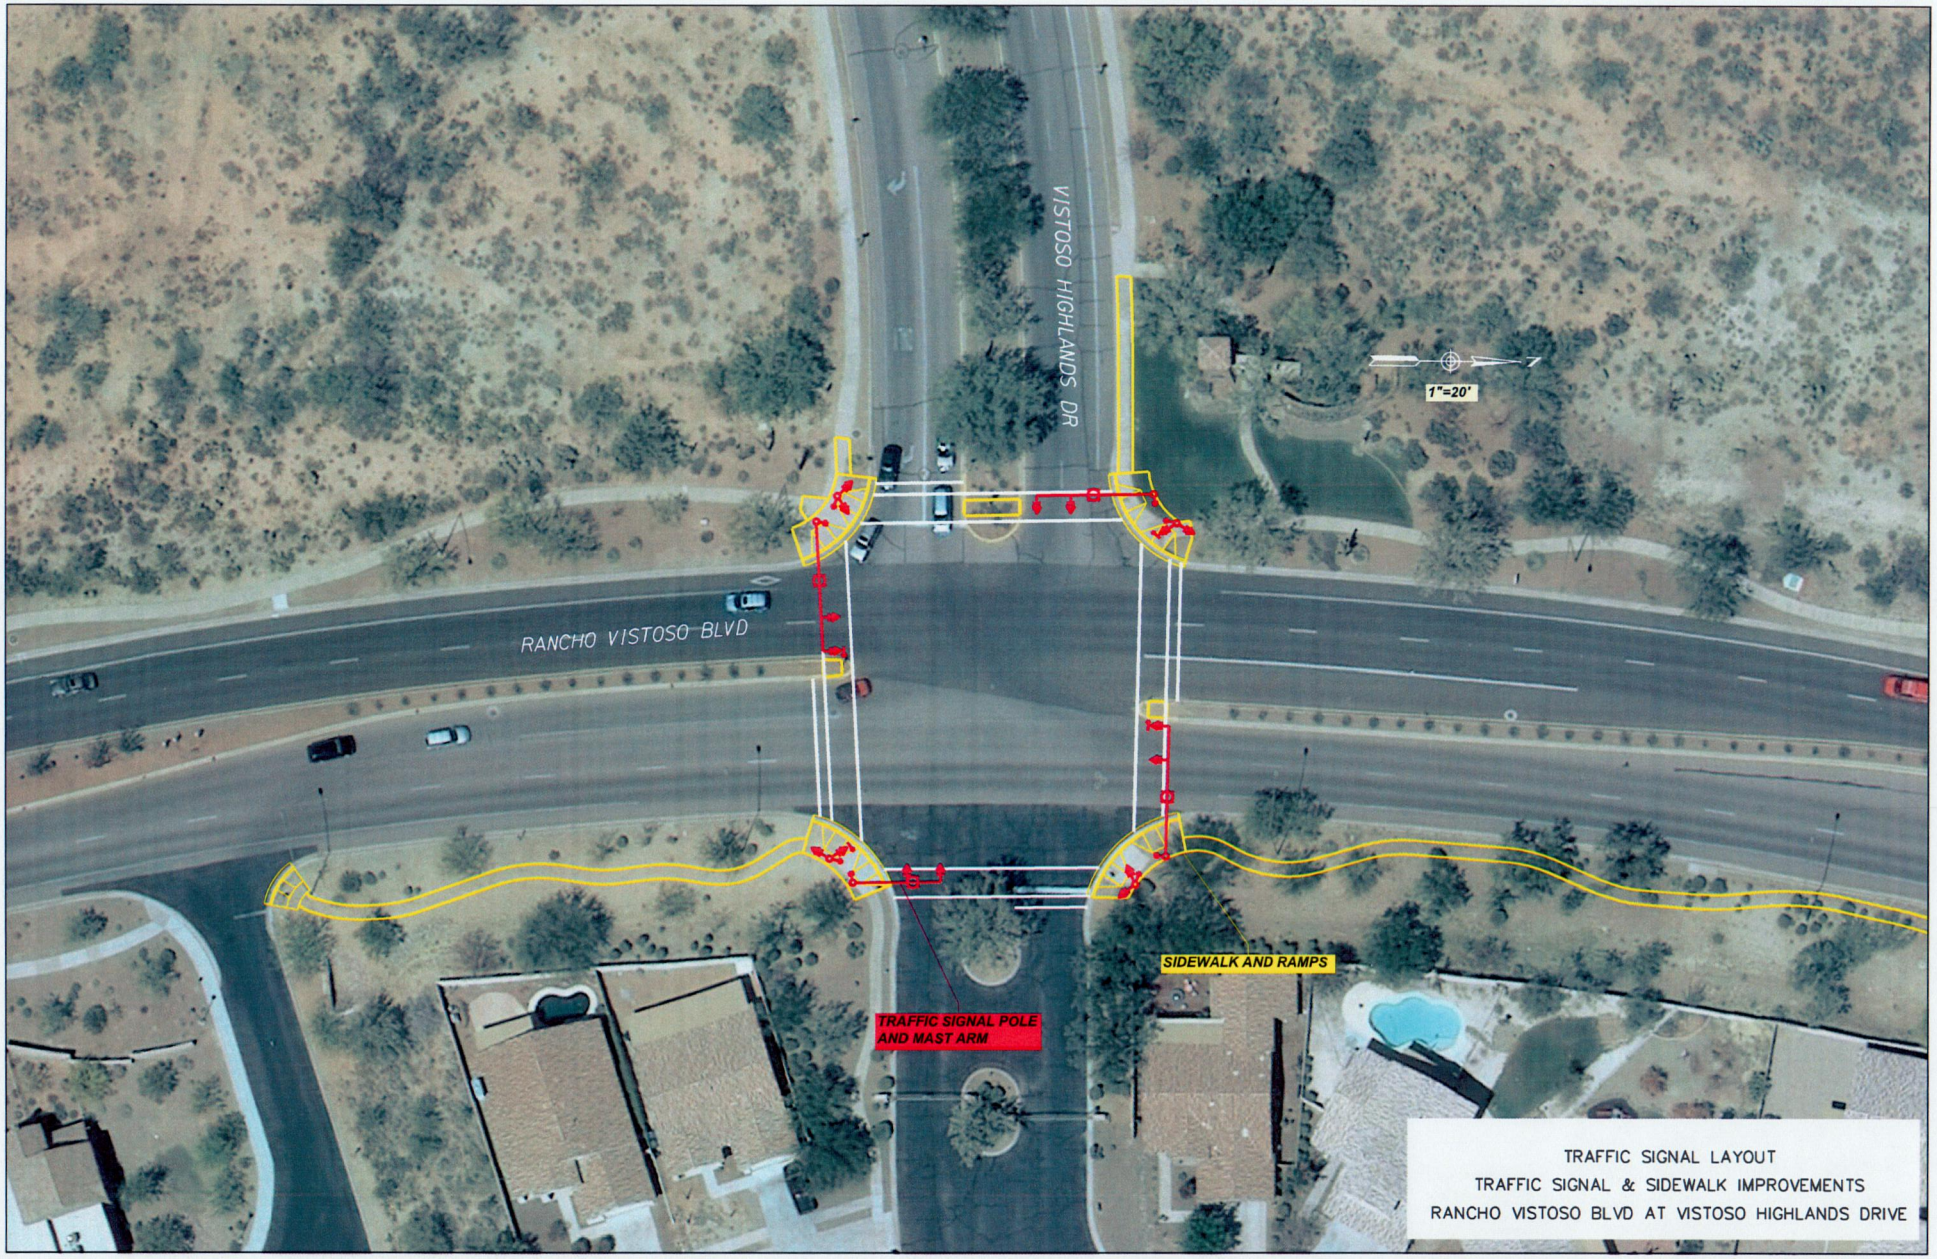
VISTOSO HIGHLANDS DR
RANCHO VISTOSO BLVD
1"=20'
SIDEWALK AND RAMPS
TRAFFIC SIGNAL POLE AND MAST ARM
TRAFFIC SIGNAL LAYOUT
TRAFFIC SIGNAL & SIDEWALK IMPROVEMENTS
RANCHO VISTOSO BLVD AT VISTOSO HIGHLANDS DRIVE