COPPER CREEK
SURFACE TREATMENT PROJECT
OV 30 14/15 02

ORO VALLEY ARIZONA
FOUNDED 1974

TOWN OF ORO VALLEY
TOWN COUNCIL

SATISH HIREMATH – MAYOR
LOU WATERS – VICE MAYOR
BILL GARNER
JOE HORNET
MIKE ZINKIN
BRENDAN BURNS
MARY SNIDER

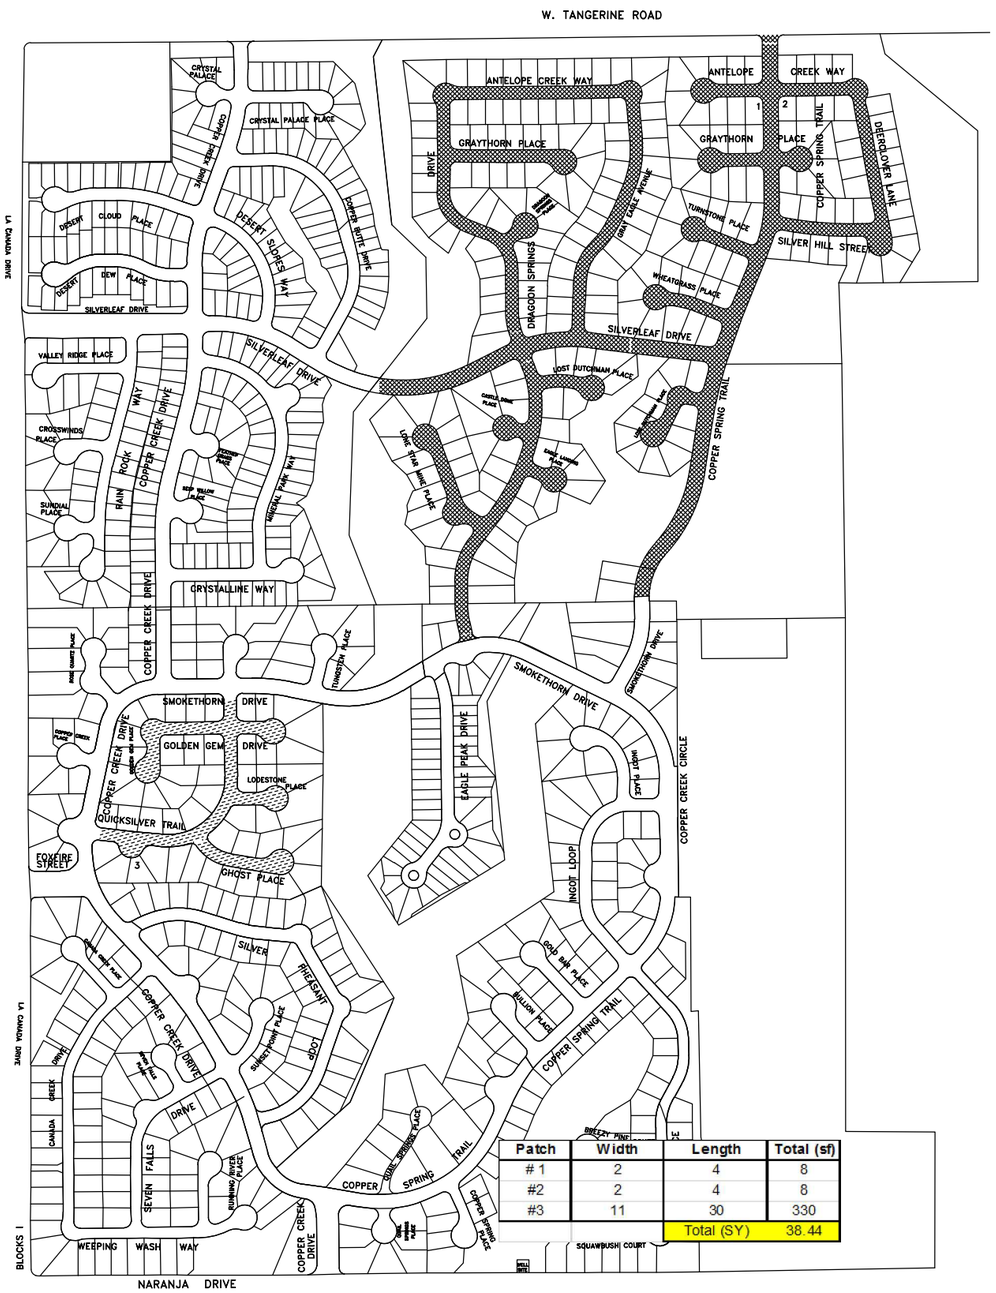

Patch	Width	Length	Total (sf)
# 1	2	4	8
#2	2	4	8
#3	11	30	330
		Total (SY)	38.44

This Project

N
NTS

LOCATION MAP

A PORTION OF S12, T13S,R02E
PIMA COUNTY, ARIZONA

LEGEND

- SURFACE TREATMENT TRMSS
- SURFACE TREATMENT S.A.M.
- SW SURVEY MONUMENT
- WATER VALVE
- SANITARY SEWER MANHOLE
- SIGN
- PAVEMENT CENTERLINE
- PAVEMENT EDGE STRIPING
- UG. TELE. & ELEC.— UG. ELEC. & TELE.

SHEET NO.	DESCRIPTION
1	COVER SHEET

SURFACE QTY

50,953 TRMSS S.Y.
10,088 S.A.M. S.Y.

HORIZONTAL ALIGNMENT

EXISTING ROADWAY

VERTICAL ALIGNMENT

EXISTING ROADWAY

Two working days before you dig,
CALL FOR THE BLUE STAKES
1-800-782-5348
"1-800-STAKE-IT"
Blue Stake Center

NO.	DATE	REVISION	BY	CH	APPR

TOWN OF ORO VALLEY, ARIZONA
DEVELOPMENT AND INFRASTRUCTURE SERVICES DEPARTMENT
COPPER CREEK SURFACE TREATMENT PROJECT OV 30 14/15 02

1 OF 1

DRWN BY MAW FEB. 20 15
DSGN BY MAW FEB. 20 15
CHKD BY MJ FEB. 20 15

APPD BY _____ 20 __
TOWN ENGINEER
APPD BY _____ 20 __

REF _____ SCALE NTS

PLAN NO. 30 14/15 02