NORTHERN AVENUE
SURFACE TREATMENT PROJECT
OV 30 14/15 02

ORO VALLEY ARIZONA
FOUNDED 1974

TOWN OF ORO VALLEY
TOWN COUNCIL

SATISH HIREMATH – MAYOR
LOU WATERS – VICE MAYOR
BILL GARNER
JOE HORNET
MIKE ZINKIN
BRENDEN BURNS
MARY SNIDER

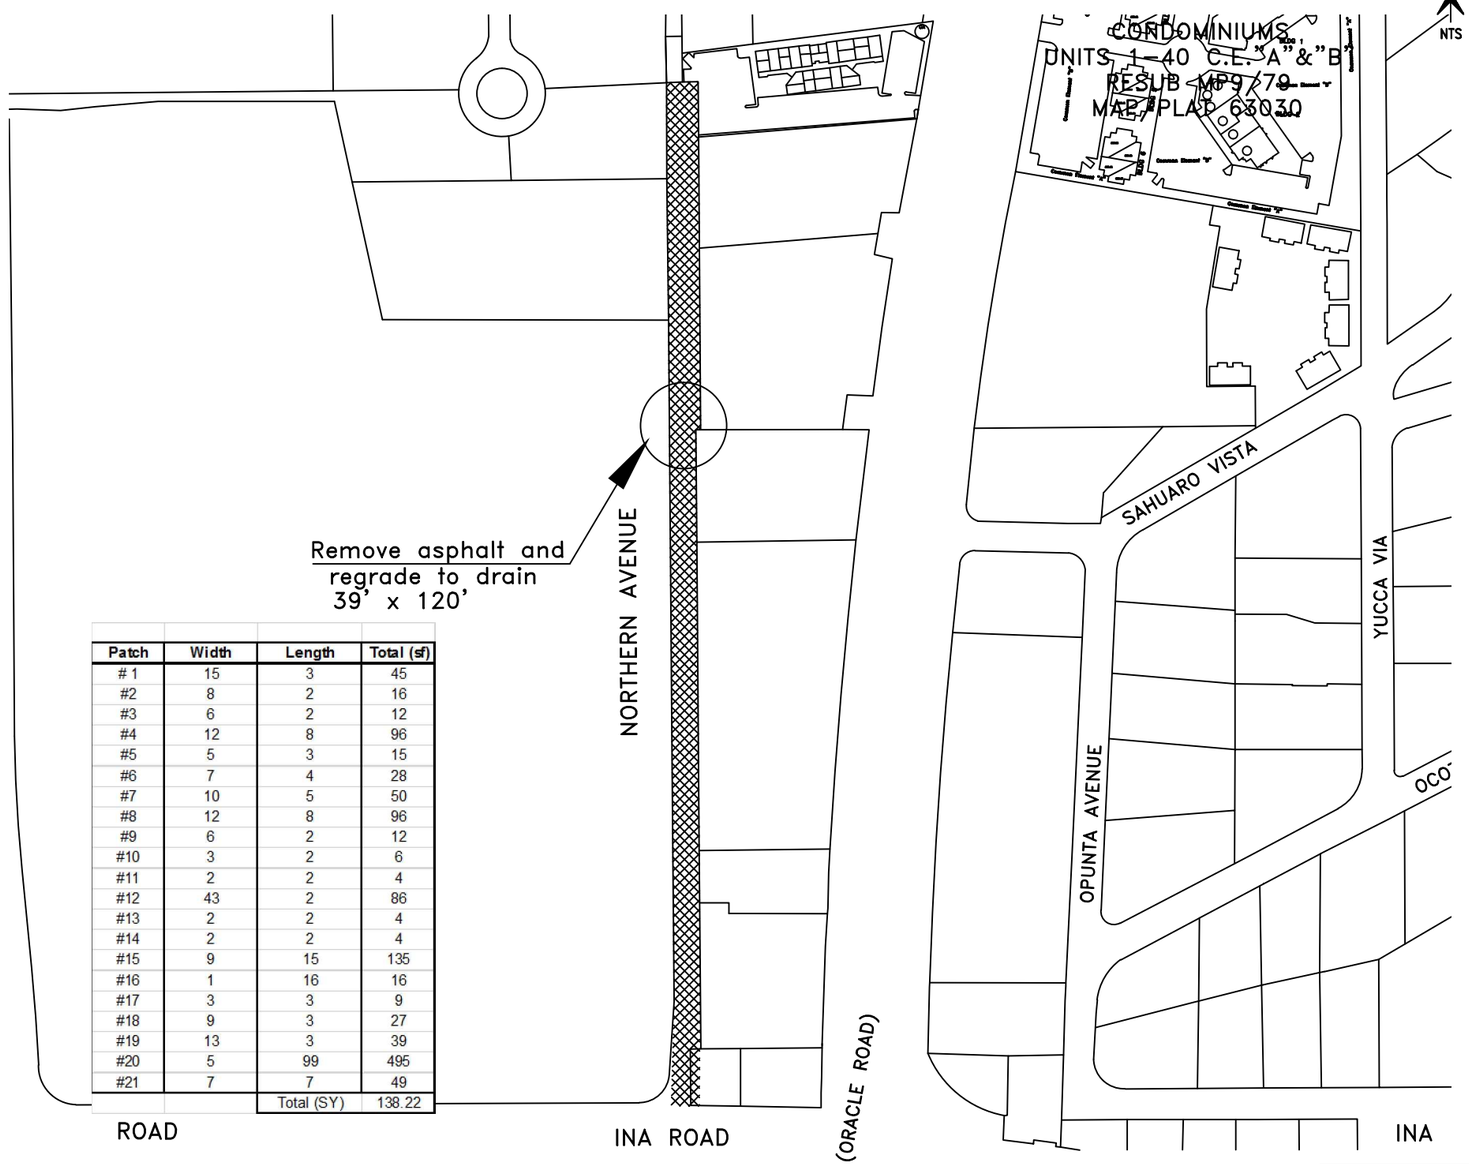

Patch	Width	Length	Total (sf)
# 1	15	3	45
#2	8	2	16
#3	6	2	12
#4	12	8	96
#5	5	3	15
#6	7	4	28
#7	10	5	50
#8	12	8	96
#9	6	2	12
#10	3	2	6
#11	2	2	4
#12	43	2	86
#13	2	2	4
#14	2	2	4
#15	9	15	135
#16	1	16	16
#17	3	3	9
#18	9	3	27
#19	13	3	39
#20	5	99	495
#21	7	7	49
		Total (SY)	138.22

This Project

LOCATION MAP

A PORTION OF S25, T12S,R13E
PIMA COUNTY, ARIZONA

LEGEND

- SURFACE TREATMENT S.A.M.
- SW — SURVEY MONUMENT
- WATER VALVE
- SANITARY SEWER MANHOLE
- SIGN
- PAVEMENT CENTERLINE
- PAVEMENT EDGE STRIPING
- UG. TELE. & ELEC.— UG. ELEC. & TELE.

SHEET NO.	DESCRIPTION
1	COVER SHEET
2	GENERAL NOTES
3	PLAN SHEET

SURFACE QTY

5,243 SQ. YD.

HORIZONTAL ALIGNMENT

EXISTING ROADWAY

VERTICAL ALIGNMENT

EXISTING ROADWAY

Two working days before you dig,
CALL FOR THE BLUE STAKES
1-800-782-5348
"1-800-STAKE-IT"
Blue Stake Center

NO.	DATE	REVISION	BY	CH	APPR

TOWN OF ORO VALLEY, ARIZONA
DEVELOPMENT AND INFRASTRUCTURE SERVICES DEPARTMENT
NORTHERN AVENUE SURFACE TREATMENT PROJECT OV 30 14/15 02

1 OF 1

DRWN BY MAW JAN. 20 15
DSGN BY MAW JAN. 20 15
CHKD BY MJ JAN. 20 15
APPD BY _____ 20 __ TOWN ENGINEER
APPD BY _____ 20 __
REF _____ SCALE NTS
PLAN NO. 30 14/15 02