VERDE CATALINA TOWNHOMES
SURFACE TREATMENT PROJECT
OV 30 14/15 02

ORO VALLEY ARIZONA
FOUNDED 1974

TOWN OF ORO VALLEY
TOWN COUNCIL

SATISH HIREMATH – MAYOR
LOU WATERS – VICE MAYOR
BILL GARNER
JOE HORNET
MIKE ZINKIN
BRENDEN BURNS
MARY SNIDER

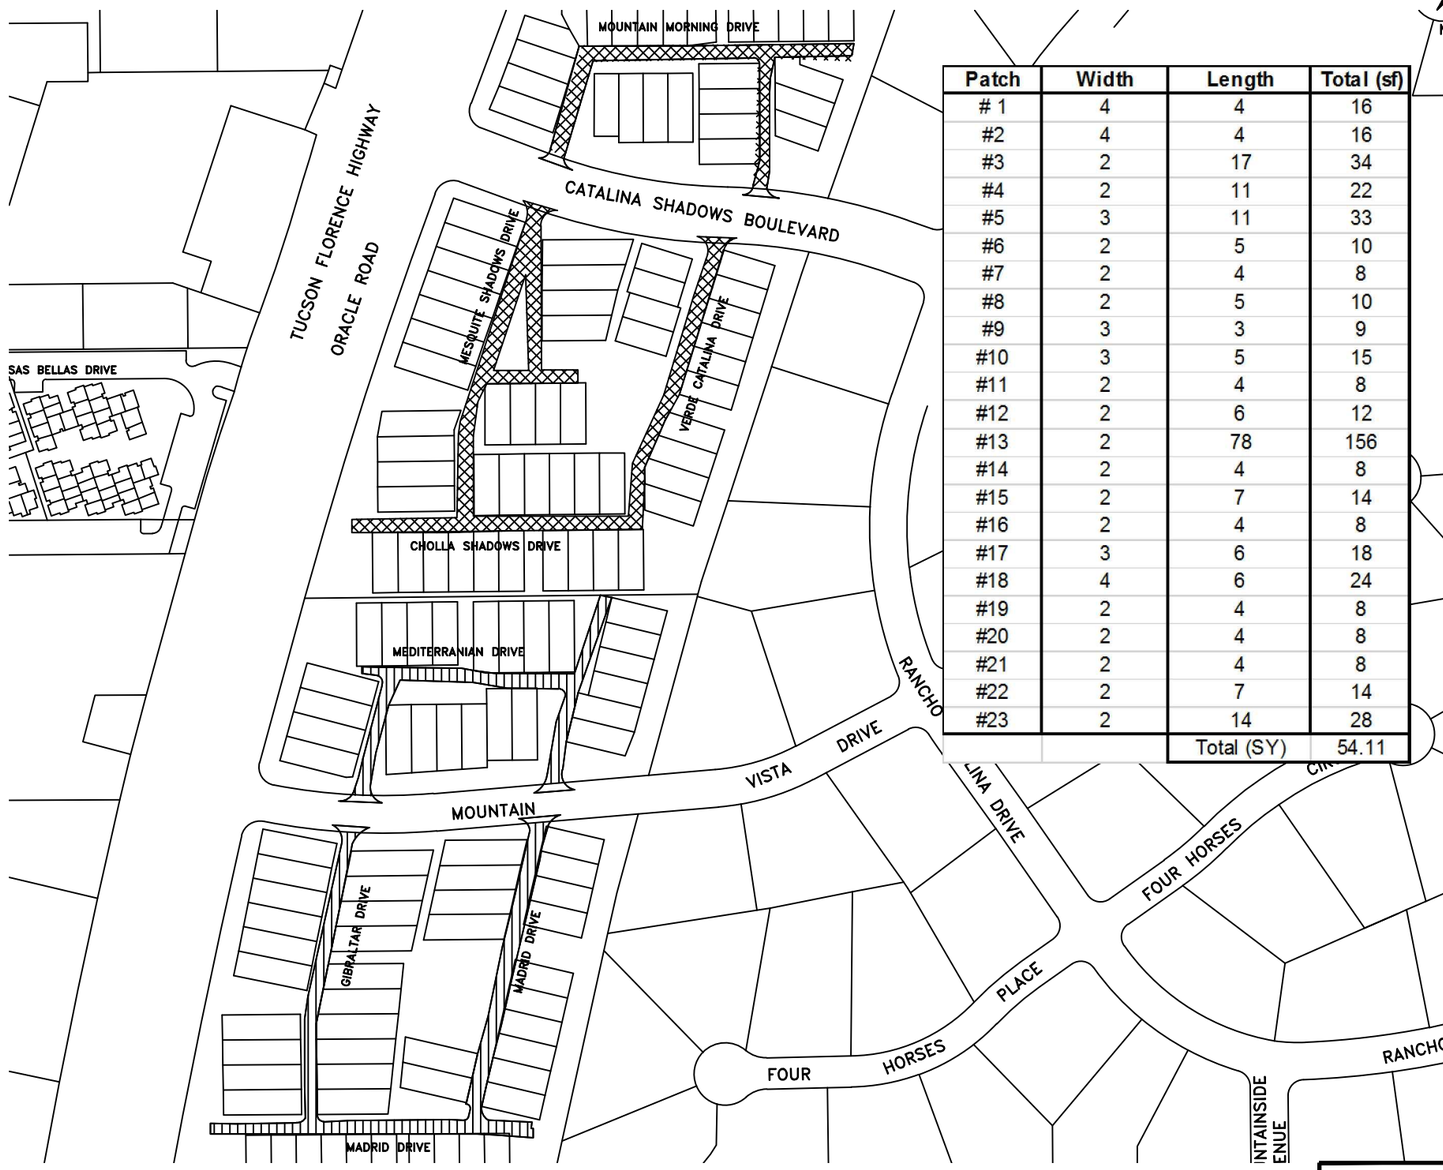

Patch	Width	Length	Total (sf)
# 1	4	4	16
#2	4	4	16
#3	2	17	34
#4	2	11	22
#5	3	11	33
#6	2	5	10
#7	2	4	8
#8	2	5	10
#9	3	3	9
#10	3	5	15
#11	2	4	8
#12	2	6	12
#13	2	78	156
#14	2	4	8
#15	2	7	14
#16	2	4	8
#17	3	6	18
#18	4	6	24
#19	2	4	8
#20	2	4	8
#21	2	4	8
#22	2	7	14
#23	2	14	28
		Total (SY)	54.11

This Project

N
NTS

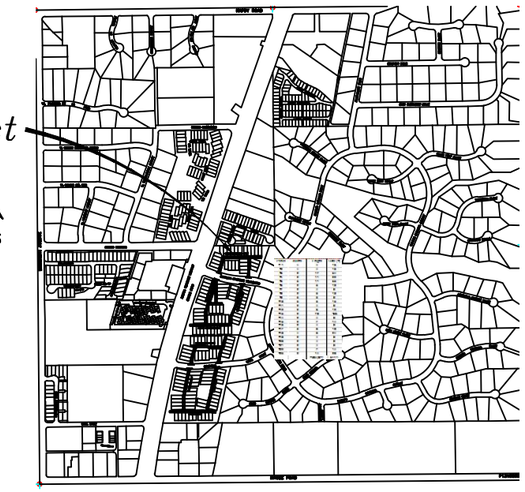

LOCATION MAP

A PORTION OF S25, T12S,R13E
PIMA COUNTY, ARIZONA

LEGEND

- SURFACE TREATMENT S.A.M.
- SURFACE TREATMENT FOG COAT ONLY
- SM SURVEY MONUMENT
- WATER VALVE
- SANITARY SEWER MANHOLE
- SIGN
- PAVEMENT CENTERLINE
- PAVEMENT EDGE STRIPING
- UG. TELE. & ELEC.— UG. ELEC. & TELE.

SHEET NO.	DESCRIPTION
1	COVER SHEET

SURFACE QTY

13,063 SQ YDS FOG COAT
6,532 SQ YDS S.A.M.

HORIZONTAL ALIGNMENT

EXISTING ROADWAY

VERTICAL ALIGNMENT

EXISTING ROADWAY

Two working days before you dig.
CALL FOR THE BLUE STAKES
1-800-782-5348
"1-800-STAKE-IT"
Blue Stake Center

NO.	DATE	REVISION	BY	CH	APPR

TOWN OF ORO VALLEY, ARIZONA
DEVELOPMENT AND INFRASTRUCTURE SERVICES DEPARTMENT
VERDE CATALINA PROJECT OV 30 14/15 02

1 OF 1

DRWN BY MAW JAN. 20 15
DSGN BY MAW JAN. 20 15
CHKD BY WJ JAN. 20 15

APPD BY _____ 20 __
TOWN ENGINEER
APPD BY _____ 20 __

REF _____ SCALE NTS

PLAN NO. 30 14/15 02