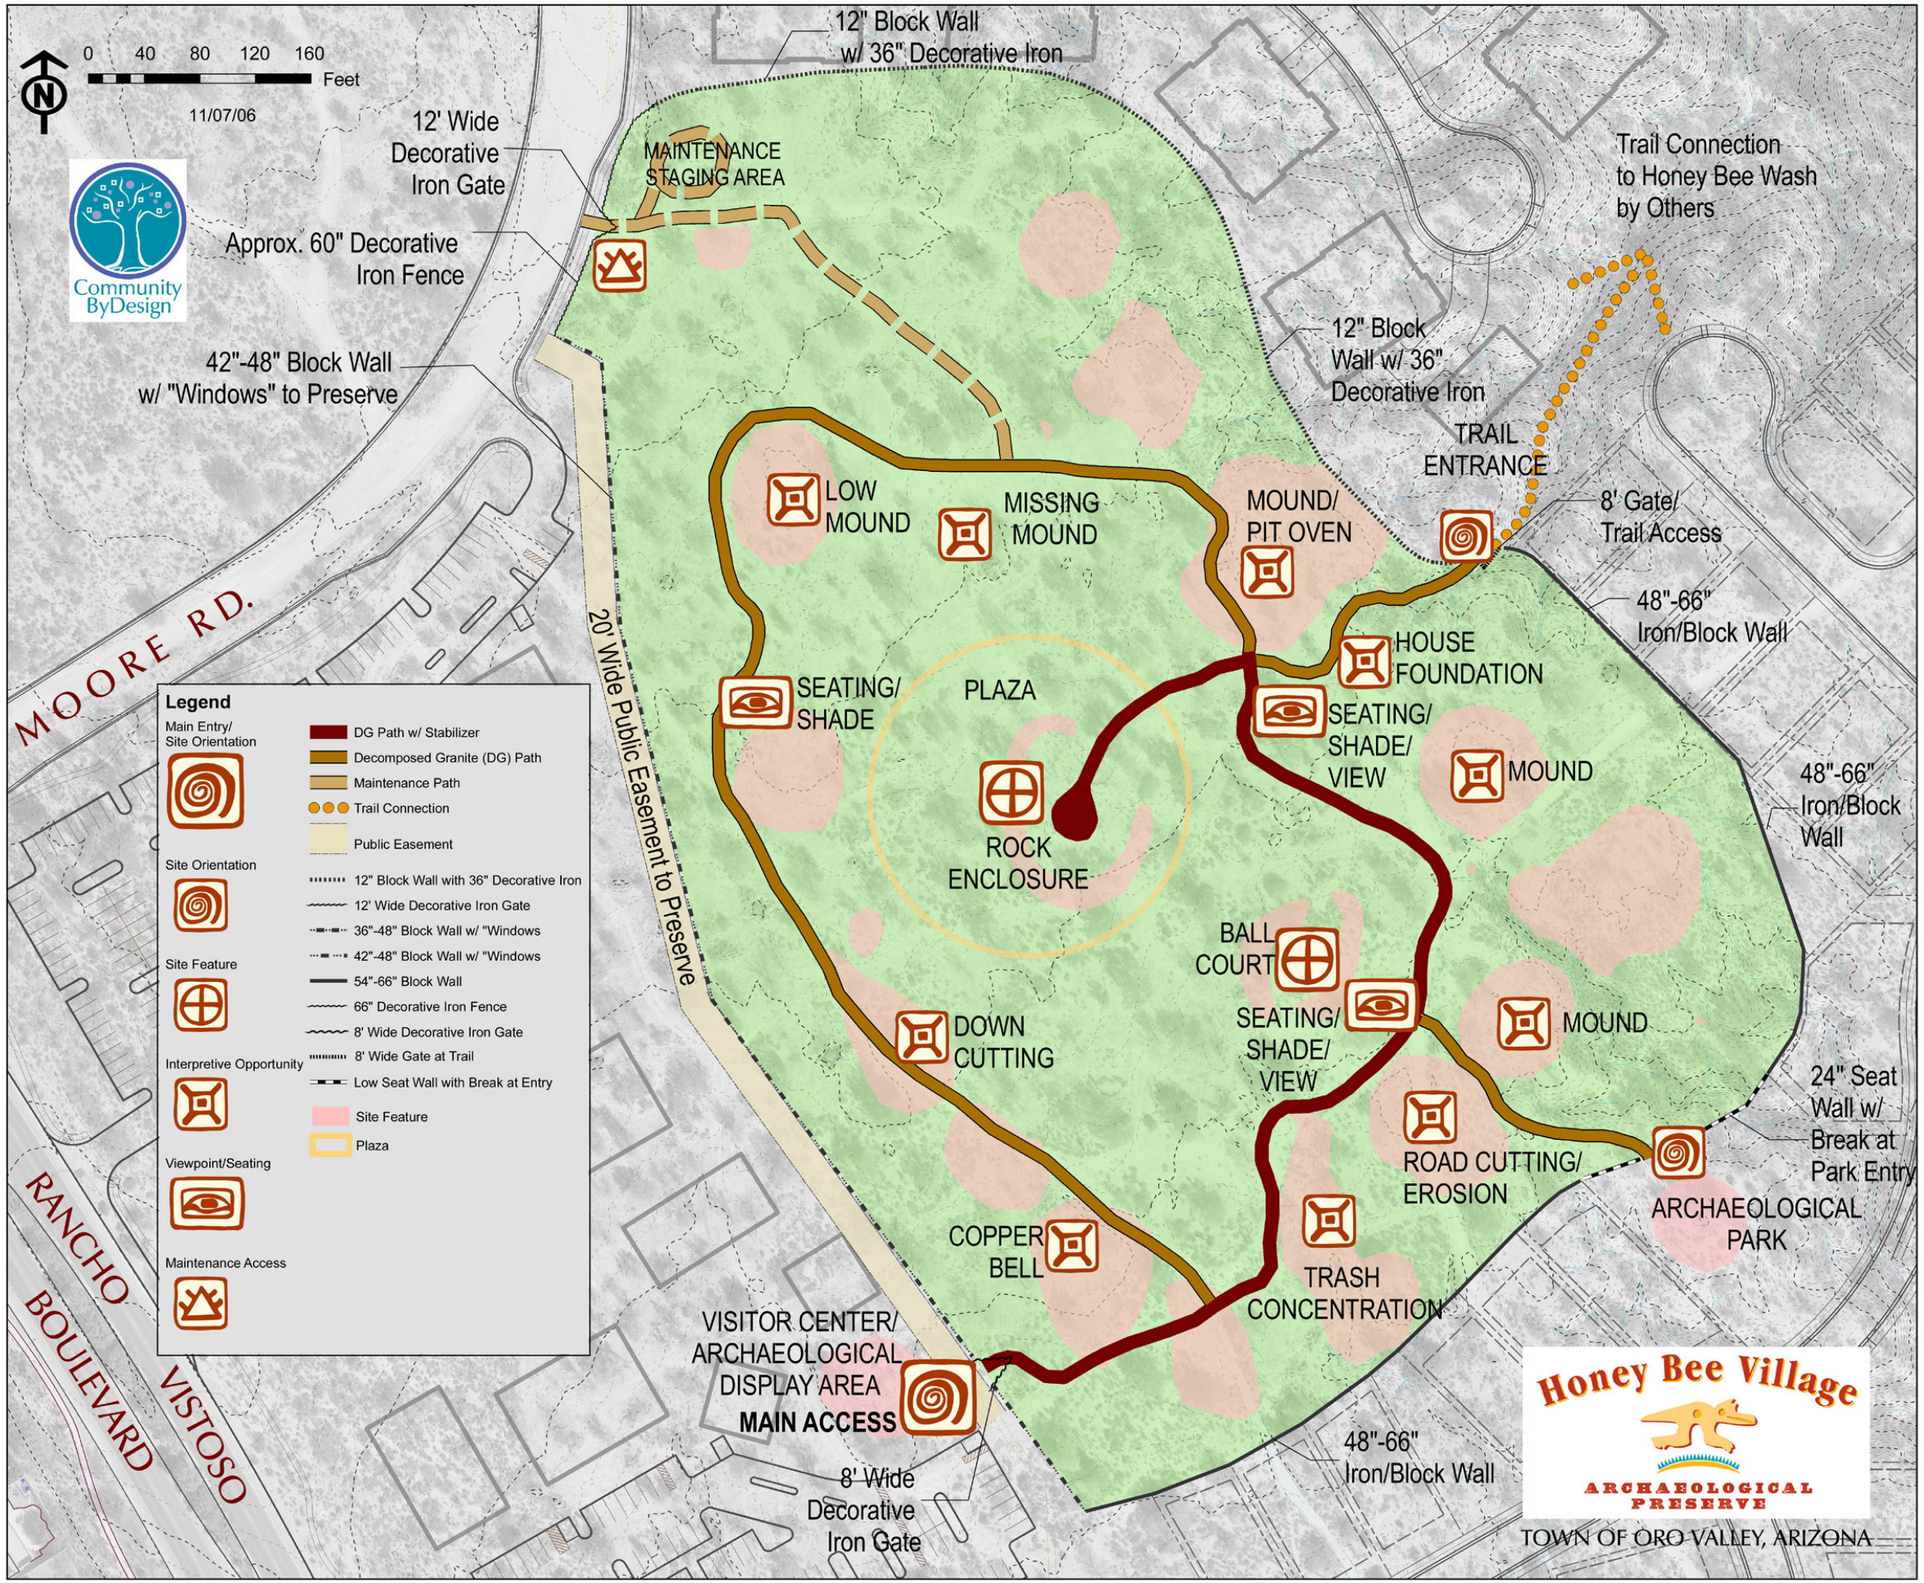SCHEMATIC PLAN