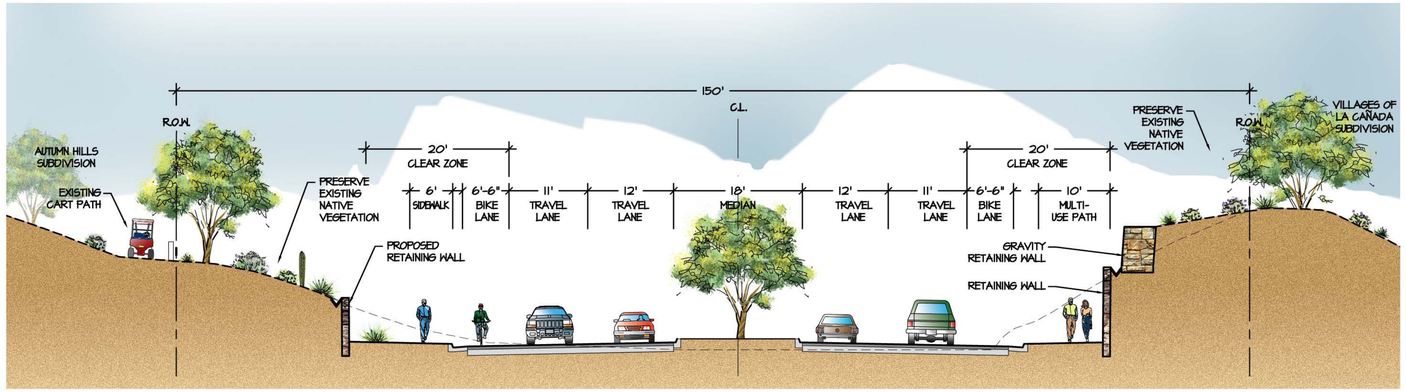

CONCEPTUAL LANDSCAPE SECTION - AREA A

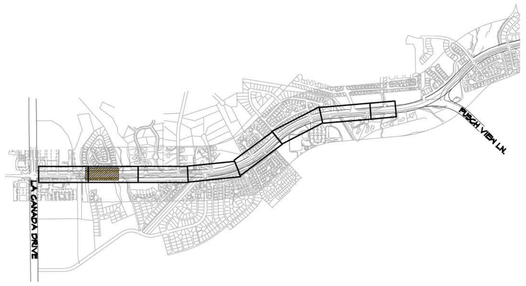

AREA KEY MAP
SCALE: N.T.S.

CONCEPTUAL LANDSCAPE PLAN - AREA A

LAMBERT LANE - LA CANADA DRIVE TO PUSCH VIEW LANE

LANDSCAPE CONCEPT - AREA A

ORO VALLEY ARIZONA FOUNDED 1974

McGann & Associates
Landscape Architects and Planners
6814 North Oracle Road, Suite 210, Tucson AZ 85704
Tel: 520-297-9540 Fax: 520-297-9545 www.mcgannland.com