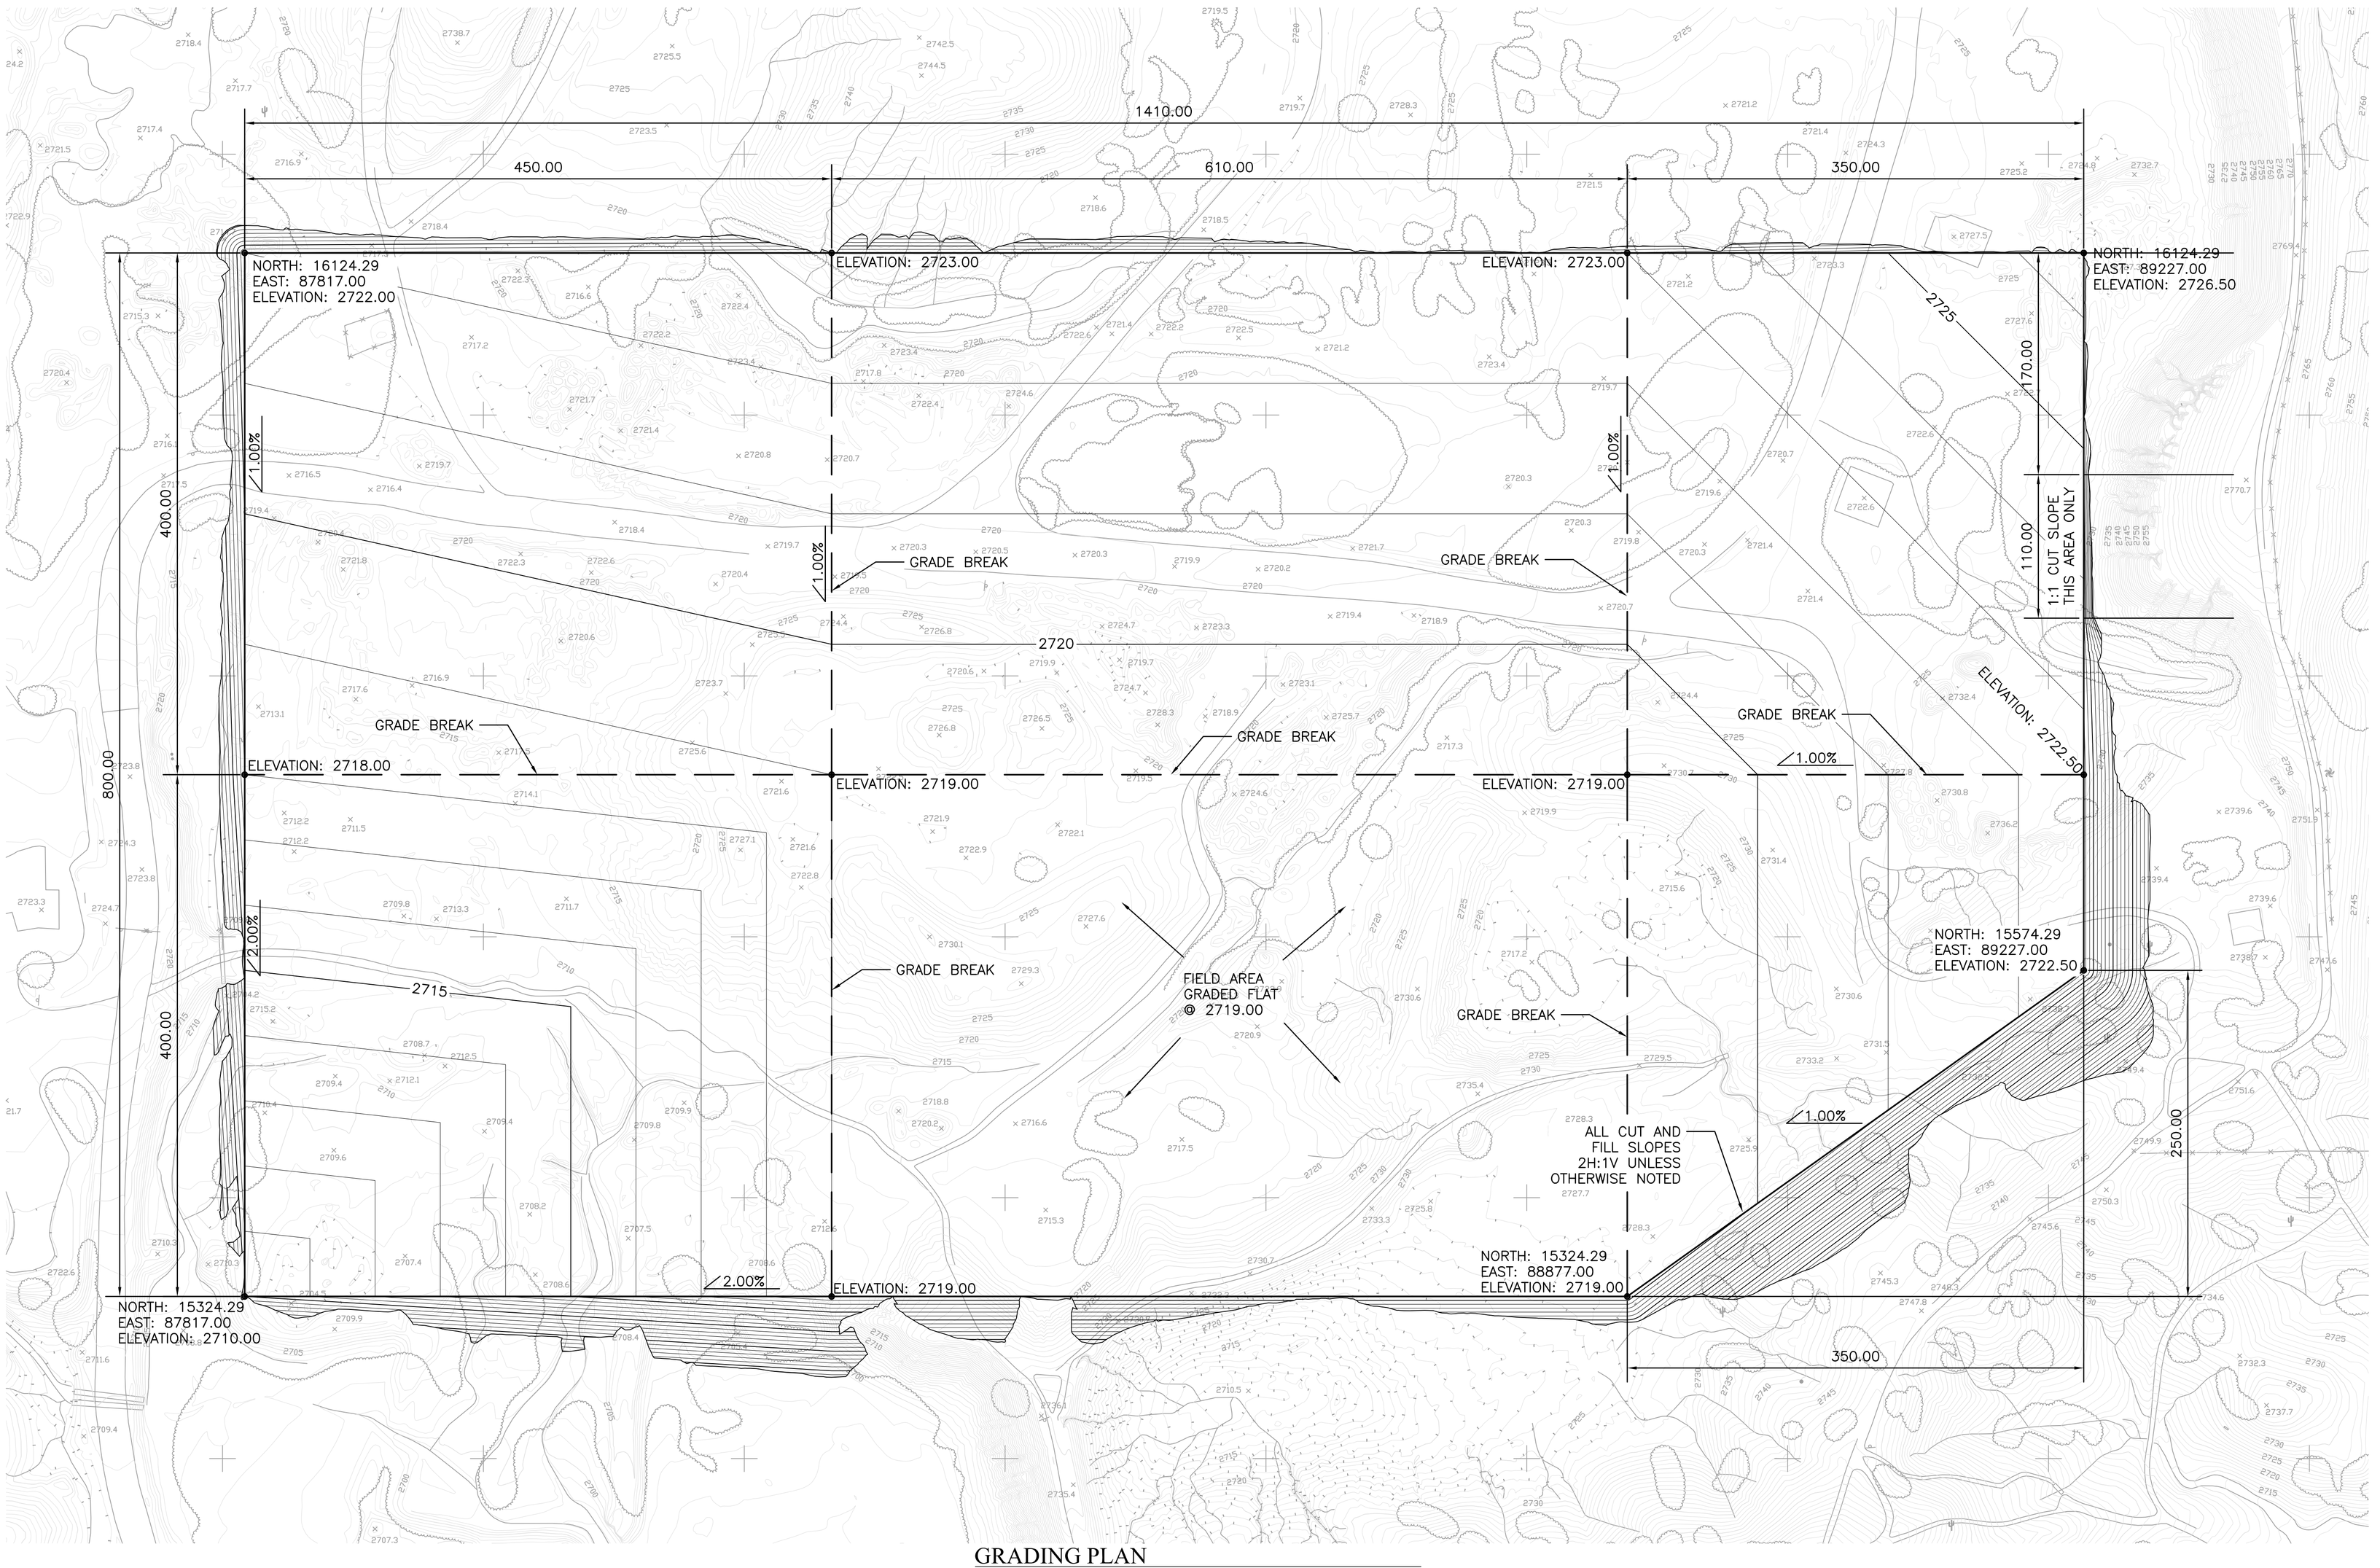


## GRADING PLAN

SCALE: 1"=60'

60 0 60 120

| | | |
|---|---|---|
| DESIGNED | PBK | 01/12 |
| DRAWN | PBK | 01/12 |
| CHECKED | | |
| PROJ. ENGR. | | |

NARANJA PARK
PHASE IA
MASS GRADING PLAN

| NO. | REVISION DESCRIPTION | DIV/SECT.ENGR. | DATE |
|---|---|---|---|
| | | | |

TOWN OF ORO VALLEY DEVELOPMENT AND INFRASTRUCTURE SERVICES

35154
PAUL BENNETT
KEESLER
EXP.:09/30/15

11000 N. La Canada Dr.
Oro Valley, Az. 85737
520-229-4800

| SCALES | HORZ. 1"=60' | SHEET 2 OF 2 |
|---|---|---|
| | VERT. NA | |