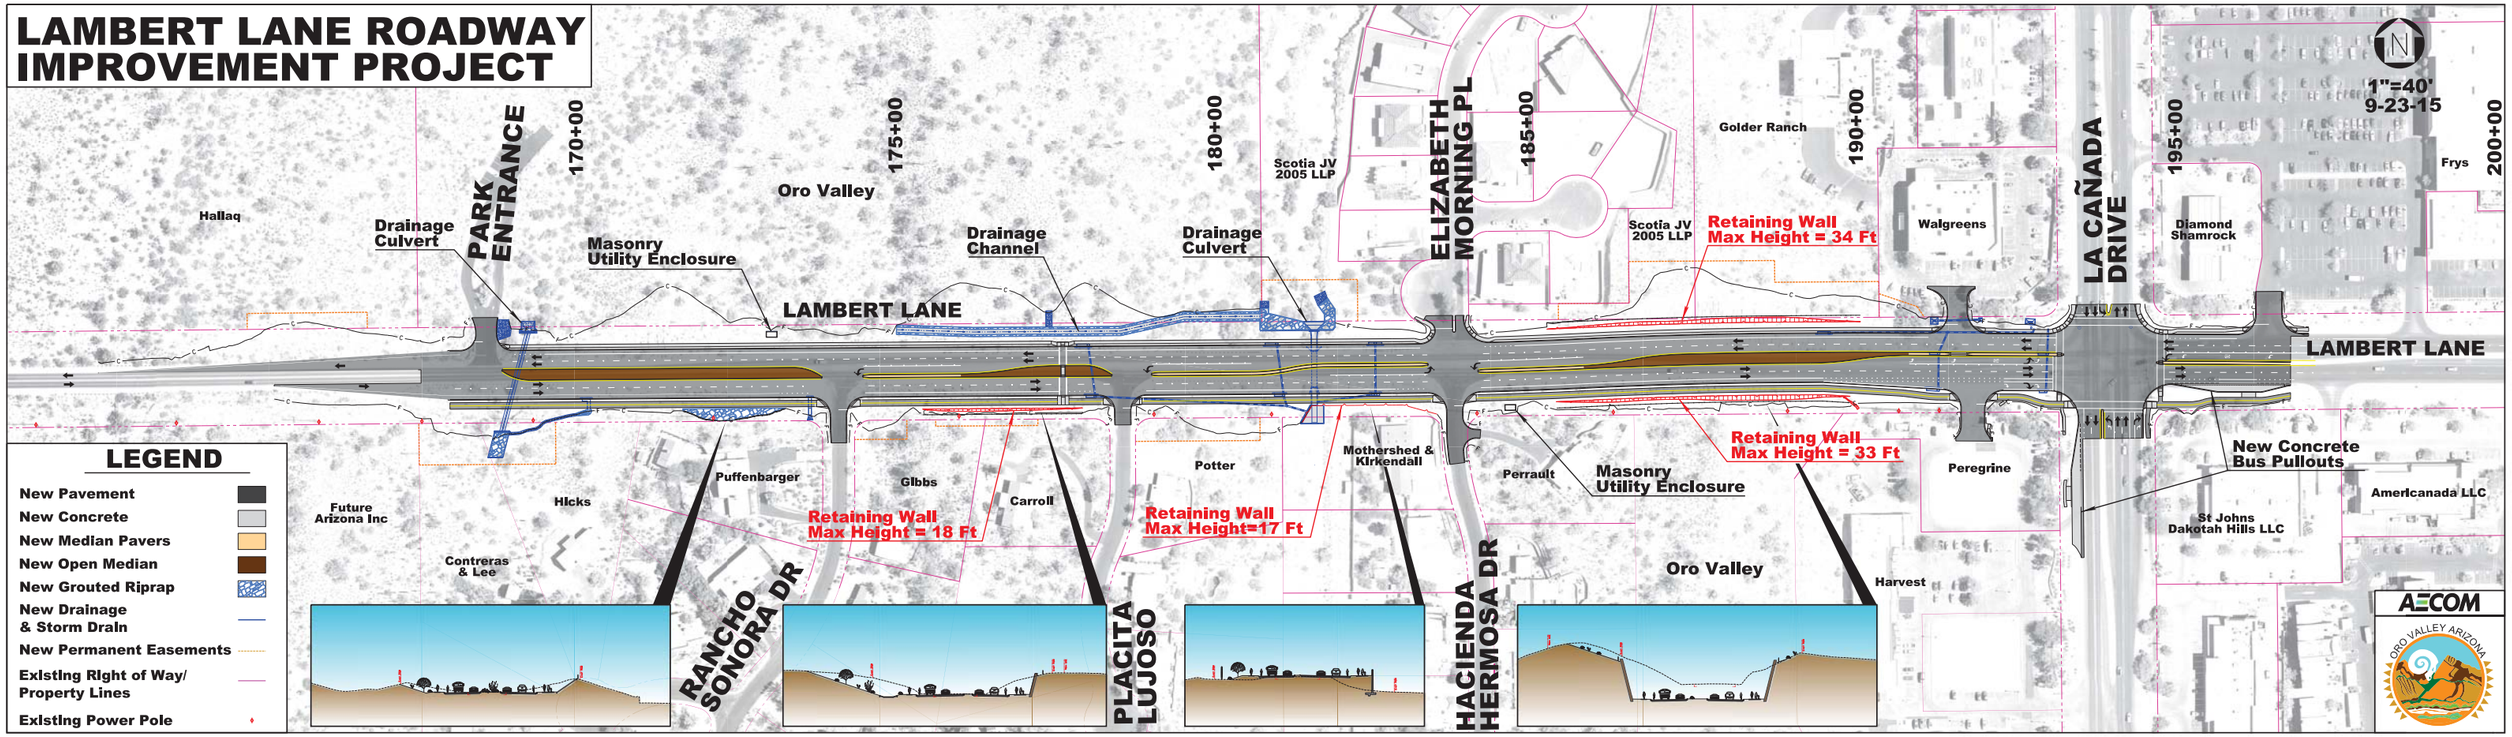LAMBERT LANE ROADWAY IMPROVEMENT PROJECT