ORO VALLEY ARIZONA
FOUNDED 1974

TOWN OF ORO VALLEY
TOWN COUNCIL

SATISH HIREMATH – MAYOR
LOU WATERS – VICE MAYOR
BILL GARNER
JOE HORNET
BRENDAN BURNS
MARY SNIDER
MIKE ZINKIN

MOORE ROAD IMPROVEMENT PROJECT LA CANADA TO LA CHOLLA OV 30 14/15 02

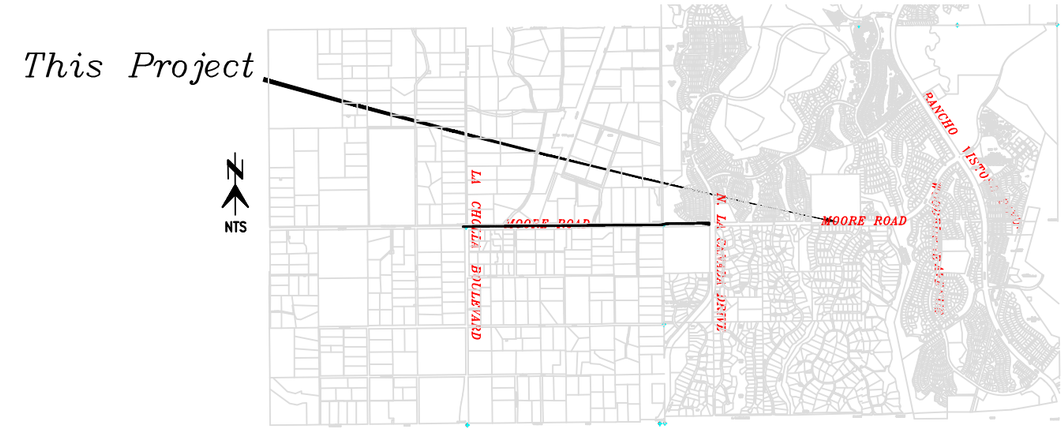

LOCATION MAP

A PORTION OF S23,24,25,26, T11S,R13E
PIMA COUNTY, ARIZONA

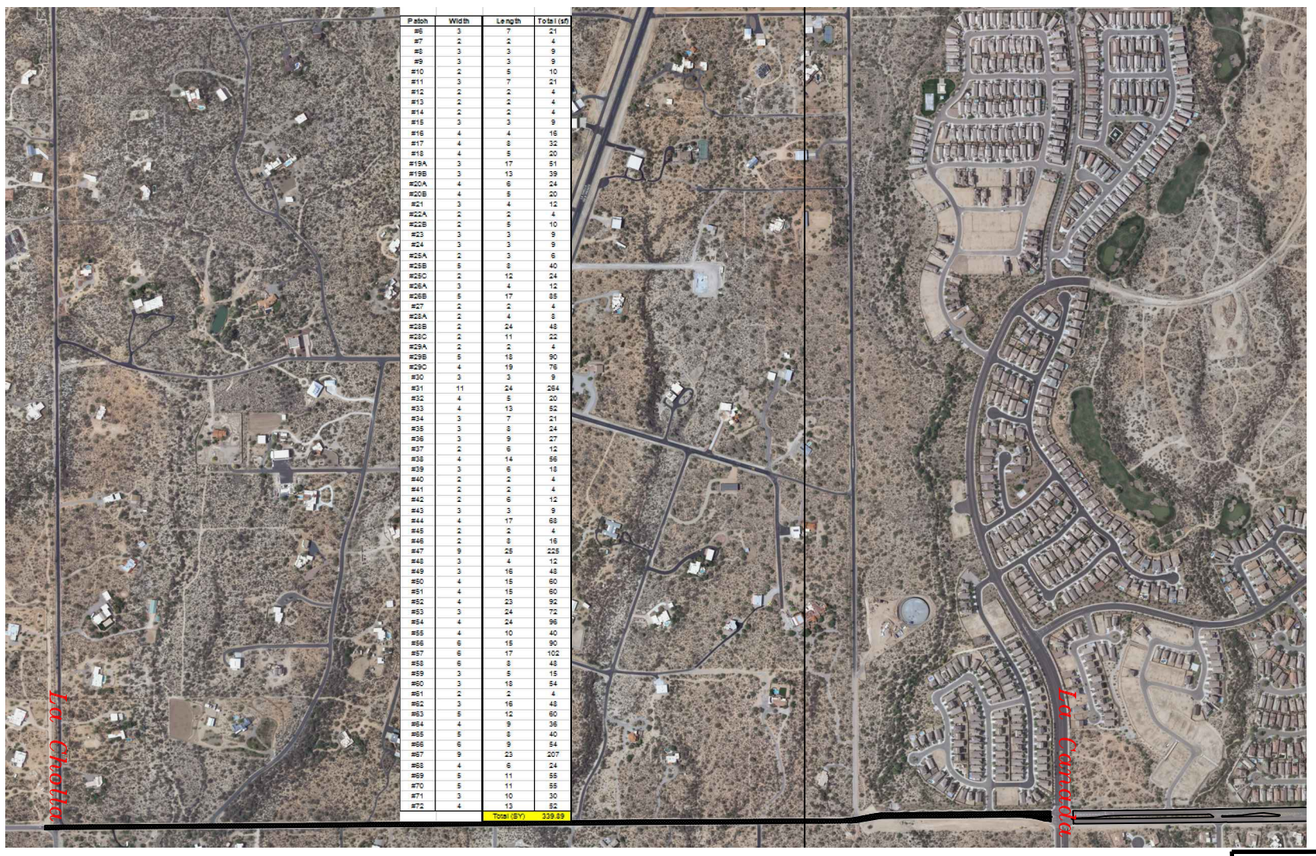

Patch	Width	Length	Total (sf)
#6	3	7	21
#7	2	2	4
#8	3	3	9
#9	3	3	9
#10	2	5	10
#11	3	7	21
#12	2	2	4
#13	2	2	4
#14	2	2	4
#15	3	3	9
#16	4	4	16
#17	4	8	32
#18	4	5	20
#19A	3	17	51
#19B	3	13	39
#20A	4	6	24
#20B	4	5	20
#21	3	4	12
#22A	2	2	4
#22B	2	5	10
#23	3	3	9
#24	3	3	9
#25A	2	3	6
#25B	5	8	40
#25C	2	12	24
#26A	3	4	12
#26B	5	17	85
#27	2	2	4
#28A	2	4	8
#28B	2	24	48
#28C	2	11	22
#29A	2	2	4
#29B	5	18	90
#29C	4	19	76
#30	3	3	9
#31	11	24	264
#32	4	5	20
#33	4	13	52
#34	3	7	21
#35	3	8	24
#36	3	9	27
#37	2	6	12
#38	4	14	56
#39	3	6	18
#40	2	2	4
#41	2	2	4
#42	2	6	12
#43	3	3	9
#44	4	17	68
#45	2	2	4
#46	2	8	16
#47	9	25	225
#48	3	4	12
#49	3	16	48
#50	4	15	60
#51	4	15	60
#52	4	23	92
#53	3	24	72
#54	4	24	96
#55	4	10	40
#56	6	15	90
#57	6	17	102
#58	6	8	48
#59	3	5	15
#60	3	18	54
#61	2	2	4
#62	3	16	48
#63	5	12	60
#64	4	9	36
#65	5	8	40
#66	6	9	54
#67	9	23	207
#68	4	6	24
#69	5	11	55
#70	5	11	55
#71	3	10	30
#72	4	13	52
		Total (SY)	339.89

LEGEND

- SURFACE TREATMENT S.A.M.
- SW — SURVEY MONUMENT
- WATER VALVE
- SANITARY SEWER MANHOLE
- SIGN
- PAVEMENT CENTERLINE
- PAVEMENT EDGE STRIPING
- UG. TELE. & ELEC.— UG. ELEC. & TELE.

SHEET NO.	DESCRIPTION
1	COVER SHEET

SURFACE TREATMENT QTY

19,370 SY

HORIZONTAL ALIGNMENT

EXISTING ROADWAY

VERTICAL ALIGNMENT

EXISTING ROADWAY

Two working days before you dig.
CALL FOR THE BLUE STAKES
1-800-782-5348
"1-800-STAKE-IT"
Blue Stake Center

NO.	DATE	REVISION	BY	CH	APPR

TOWN OF ORO VALLEY, ARIZONA
DEVELOPMENT AND INFRASTRUCTURE SERVICES DEPARTMENT
MOORE ROAD IMPROVEMENT PROJECT OV 30 14/15 02

1 OF 1

DRWN BY MAN FEB. 20 15
DSGN BY MAN FEB. 20 15
CHKD BY WJ FEB. 20 15

APPD BY _____ 20 __ TOWN ENGINEER
APPD BY _____ 20 __

REF _____ SCALE NTS

PLAN NO. 30 14/15 02