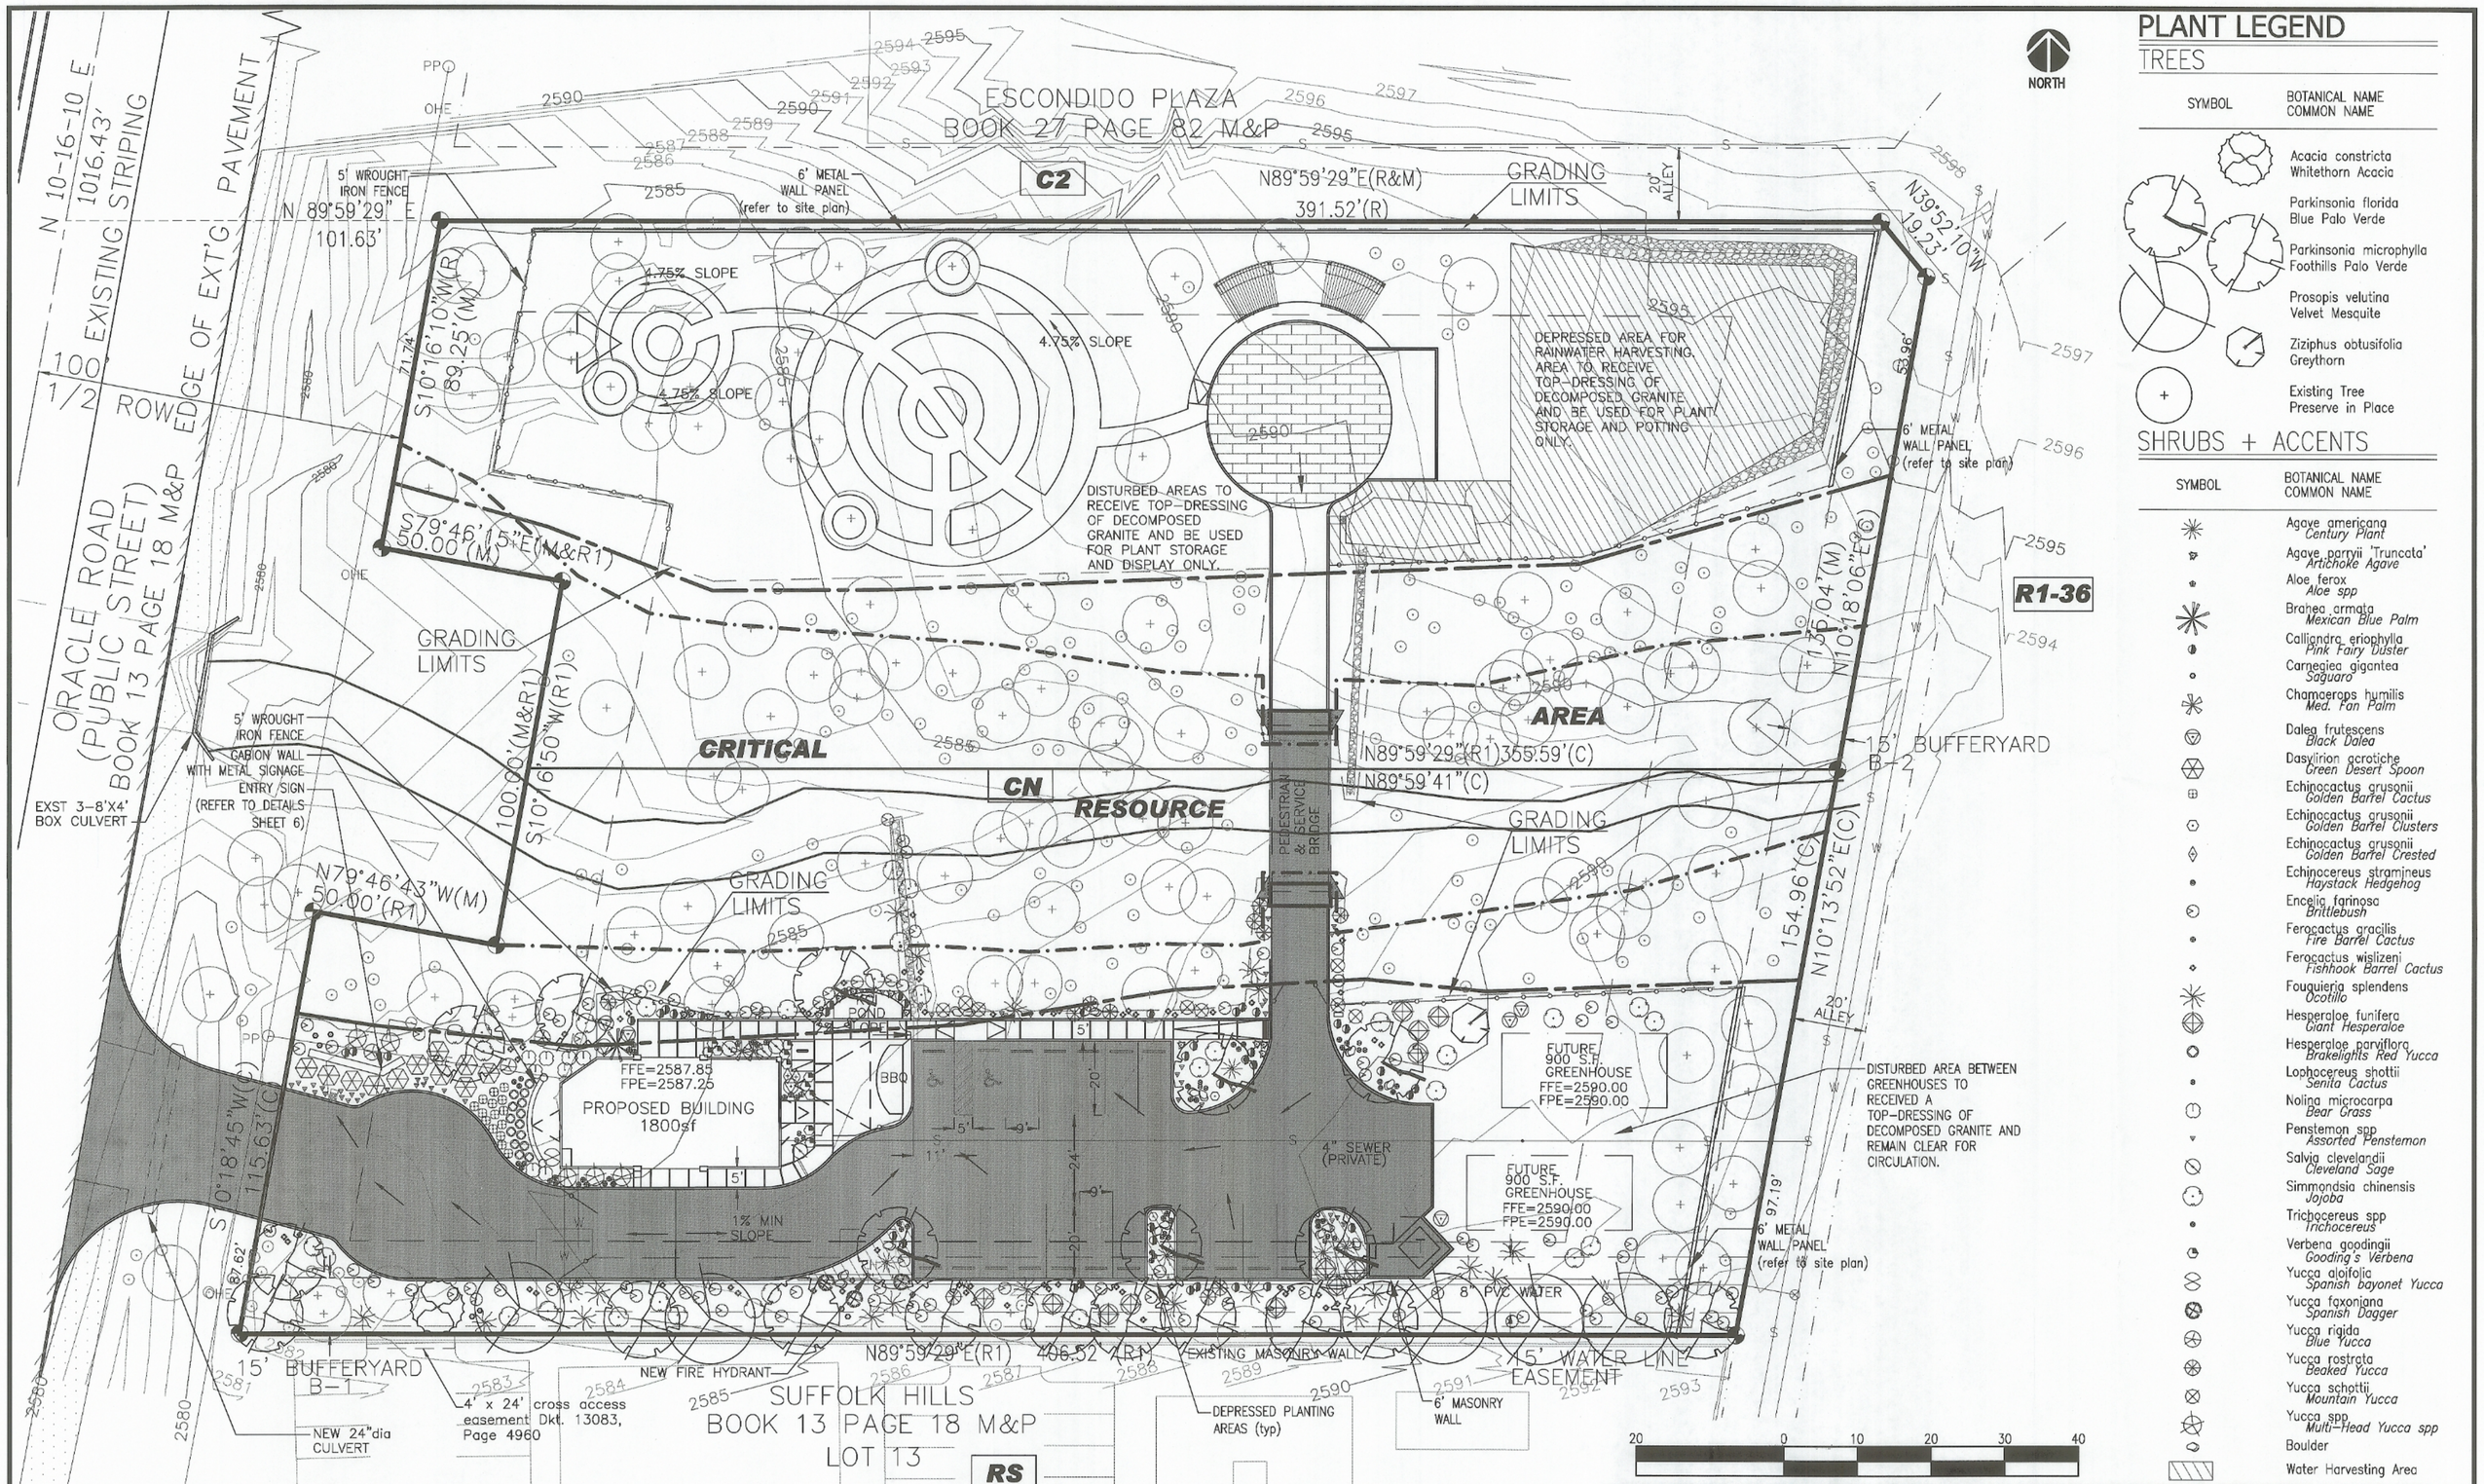

PLANT LEGEND

TREES

SYMBOL	BOTANICAL NAME / COMMON NAME
	Acacia constricta Whitethorn Acacia
	Parkinsonia florida Blue Palo Verde
	Parkinsonia microphylla Foothills Palo Verde
	Prosopis velutina Velvet Mesquite
	Ziziphus obtusifolia Greythorn
	Existing Tree Preserve in Place

SHRUBS + ACCENTS

SYMBOL	BOTANICAL NAME / COMMON NAME
	Agave americana *Century Plant*
	Agave parryii 'Truncata' *Artichoke Agave*
	Aloe ferox *Aloe spp*
	Brahea armata *Mexican Blue Palm*
	Calliandra eriophylla *Pink Fairy Duster*
	Carnegiea gigantea *Saguaro*
	Chamaerops humilis *Med. Fan Palm*
	Dalea frutescens *Black Dalea*
	Dasylirion acrotiche *Green Desert Spoon*
	Echinocactus grusonii *Golden Barrel Cactus*
	Echinocactus grusonii *Golden Barrel Clusters*
	Echinocactus grusonii *Golden Barrel Crested*
	Echinocereus stramineus *Haystack Hedgehog*
	Encelia farinosa *Brittlebush*
	Ferocactus gracilis *Fire Barrel Cactus*
	Ferocactus wislizeni *Fishhook Barrel Cactus*
	Fouquieria splendens *Ocotillo*
	Hesperaloe funifera *Giant Hesperaloe*
	Hesperaloe parviflora *Brakelights Red Yucca*
	Lophocereus shottii *Senita Cactus*
	Nolina microcarpa *Bear Grass*
	Penstemon spp *Assorted Penstemon*
	Salvia clevelandii *Cleveland Sage*
	Simmondsia chinensis *Jojoba*
	Trichocereus spp *Trichocereus*
	Verbena goodingii *Gooding's Verbena*
	Yucca aloifolia *Spanish bayonet Yucca*
	Yucca faxoniana *Spanish Dagger*
	Yucca rigida *Blue Yucca*
	Yucca rostrata *Beaked Yucca*
	Yucca schottii *Mountain Yucca*
	Yucca spp *Multi-Head Yucca spp*
	Boulder
	Water Harvesting Area

LANDSCAPE PLAN

NOTES:

1. All disturbed areas and new planting areas to receive a top-dressing of 2" decomposed granite.
2. Owner to specify size and color of granite top-dressing.

NO.	REVISION	BY	DATE
△			
△			

REGISTERED LANDSCAPE ARCHITECT
CERTIFICATE NO. 35535
CHRISTINE L. JEFFREY
DATE SIGNED 5.10.16
ARIZONA, U.S.A.
EXPIRES 12/31/2018

WHEAT DESIGN GROUP
LANDSCAPE ARCHITECTS
500 N. TUCSON BLVD. SUITE 150 | TUCSON ARIZONA 85716
T: 520 884 7911 | WWW.WHEATDESIGNGROUP.COM

LANDSCAPE PLAN
FOR
TUCSON KOI AND WATER GARDENS

Parcel # 225-51-011A through 225-51-012A

Portion of Section 36 T 12 S, R 13 E,G&SRB&M, Town of Oro Valley, Pima County, AZ

Scale: 1"= 20'
Contour Interval: 1'
Date Revised: 05/10/16

CASE NUMBER:
OV1501011

DESIGNED BY: CJ/DM DRAWN BY: CJ/DM CHECKED BY: LR/HF JOB NO. 15701

REFERENCE: OV814-001, OV914-001, OV113-031